DISCLAIMER

THIS MAP WAS PREPARED FOR LOCAL PROPERTY ASSESSMENT PURPOSES ONLY. THE PARCELS SHOWN HEREON MAY NOT COMPLY WITH STATE AND LOCAL SUBDIVISION ORDINANCES. NO LIABILITY IS ASSUMED FOR THE USE OF THE INFORMATION HEREON.

REVISED: 05/21/2014
REASON: 2008-0081548
CAD TECH: ASG

N 1/2 OF SW 1/4 OF SE 1/4 SEC. 33, T.20S., R.27E., M.D.B.&M.

TAX CODE AREA **215-23**

139-001

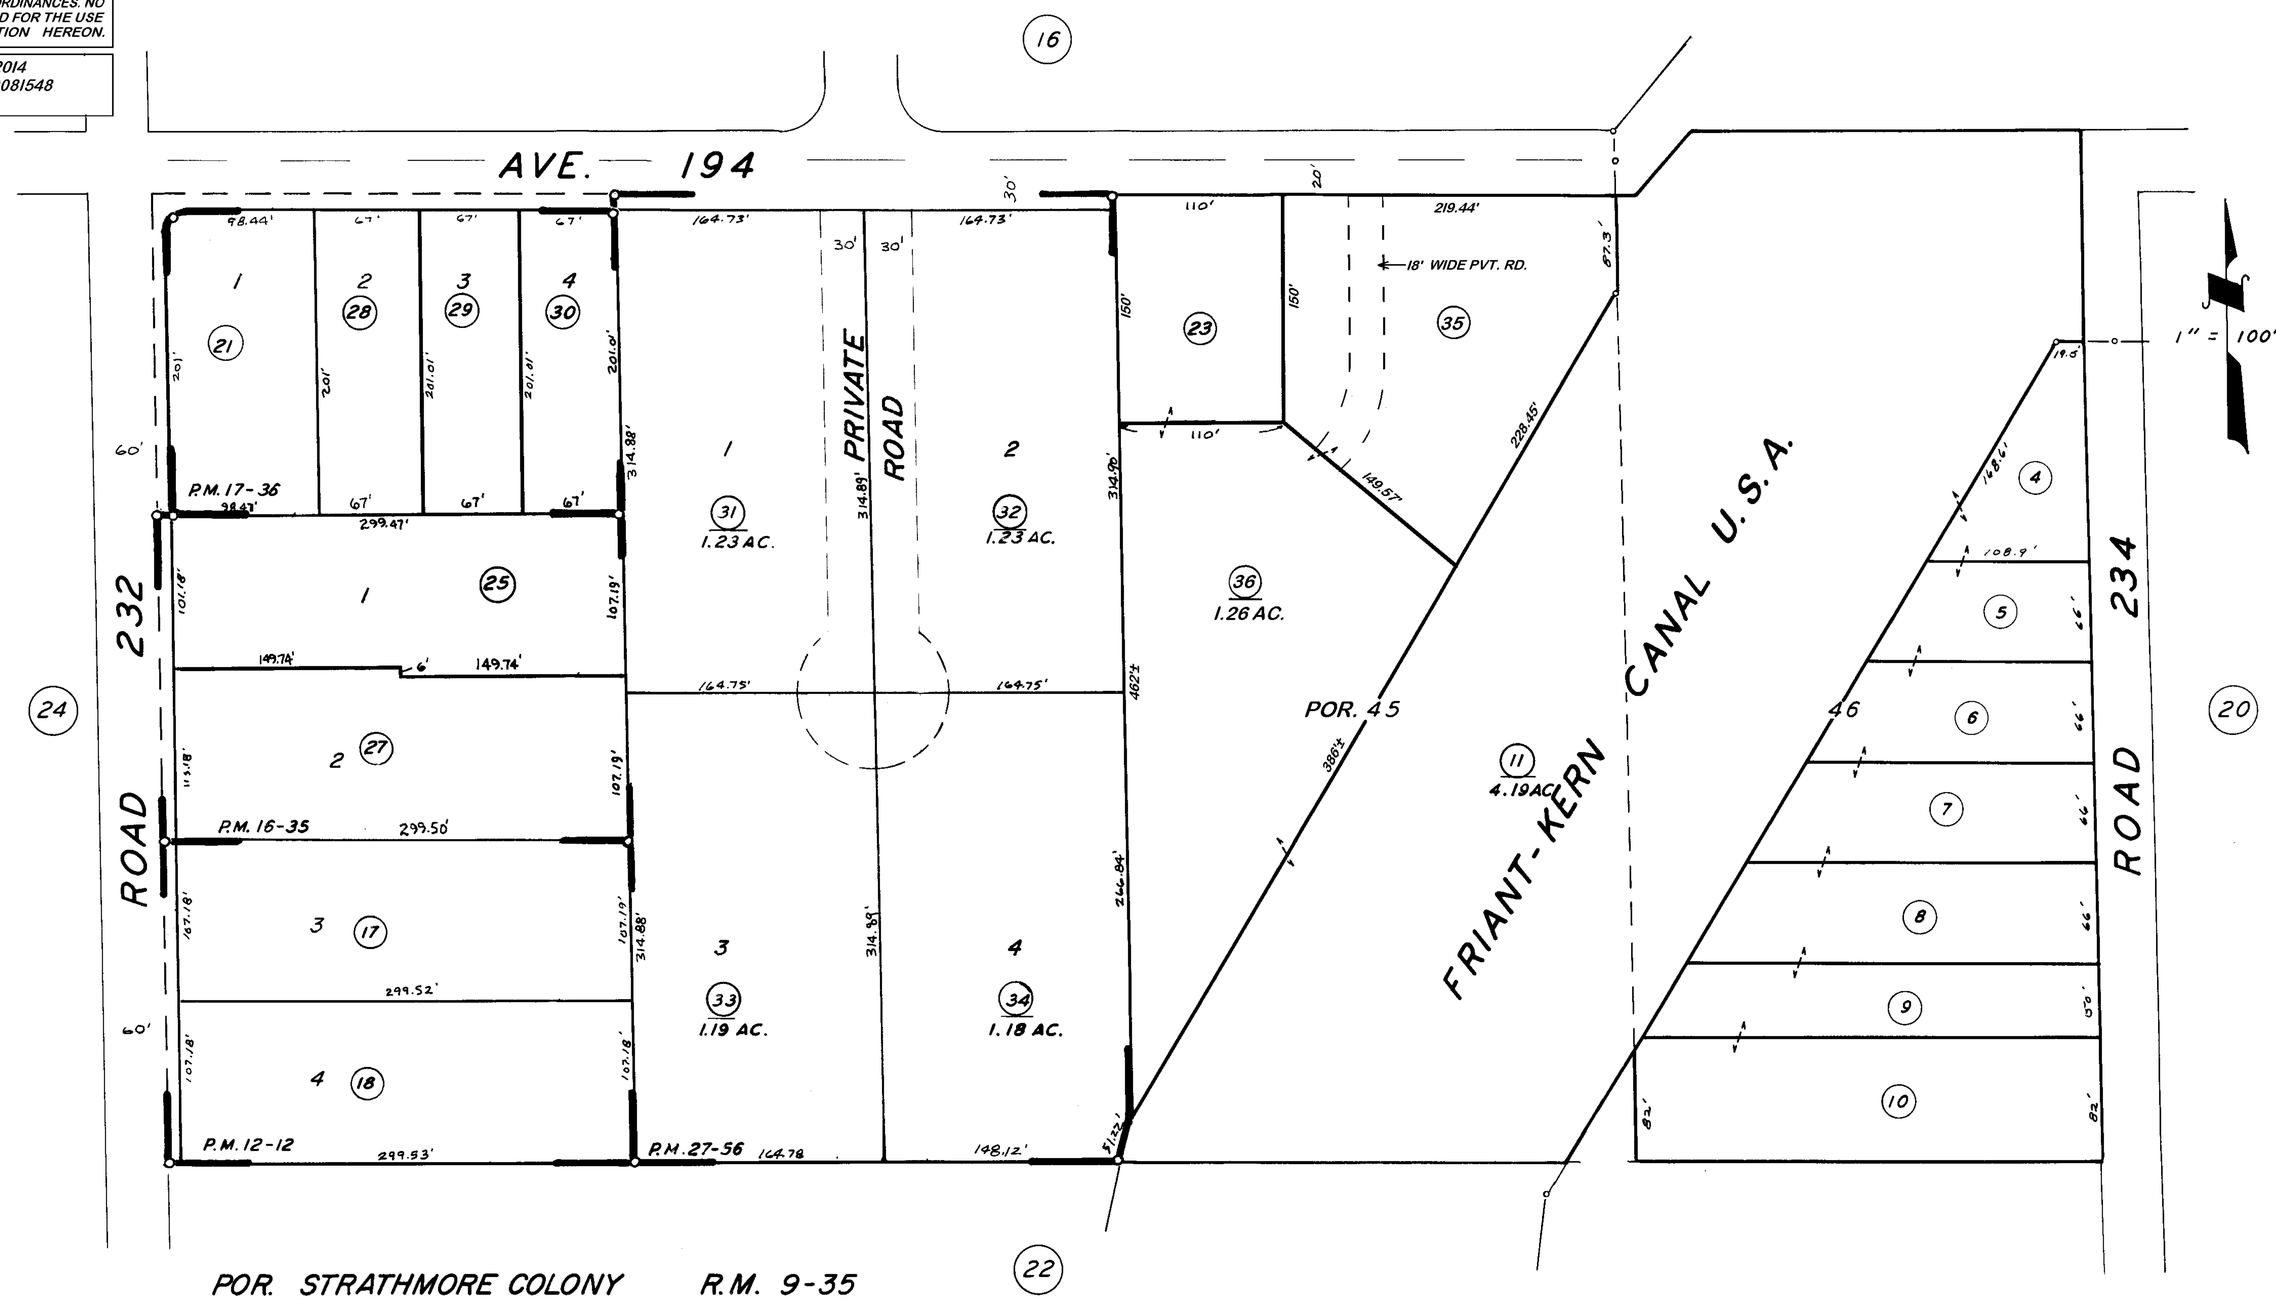

POR. STRATHMORE COLONY R.M. 9-35
PARCEL MAP 1111 P.M. 12-12
PARCEL MAP 1534 P.M. 16-35
PARCEL MAP 1635 P.M. 17-36
PARCEL MAP 2655 P.M. 27-56

ASSESSOR'S MAPS BK. 215, PG. 23.

COUNTY OF TULARE, CALIF.

NOTE — ASSESSOR'S BLOCK NUMBERS SHOWN IN ELLIPSES
ASSESSOR'S PARCEL NUMBERS SHOWN IN CIRCLES