DISCLAIMER

THIS MAP WAS PREPARED FOR LOCAL PROPERTY ASSESSMENT PURPOSES ONLY. THE PARCELS SHOWN HEREON MAY NOT COMPLY WITH STATE AND LOCAL SUBDIVISION ORDINANCES. NO LIABILITY IS ASSUMED FOR THE USE OF THE INFORMATION HEREON. R & T CODE SEC. 327, 408.3, ETC.

REVISED: 06/11/2015
REASON: 2015-0003592
CAD TECH: ARP

W'LY. POR. SE¼ OF SW¼ SEC. 33, T20S., R.27E., M.D.B.&M.

TAX CODE AREA 139-001

215 - 25

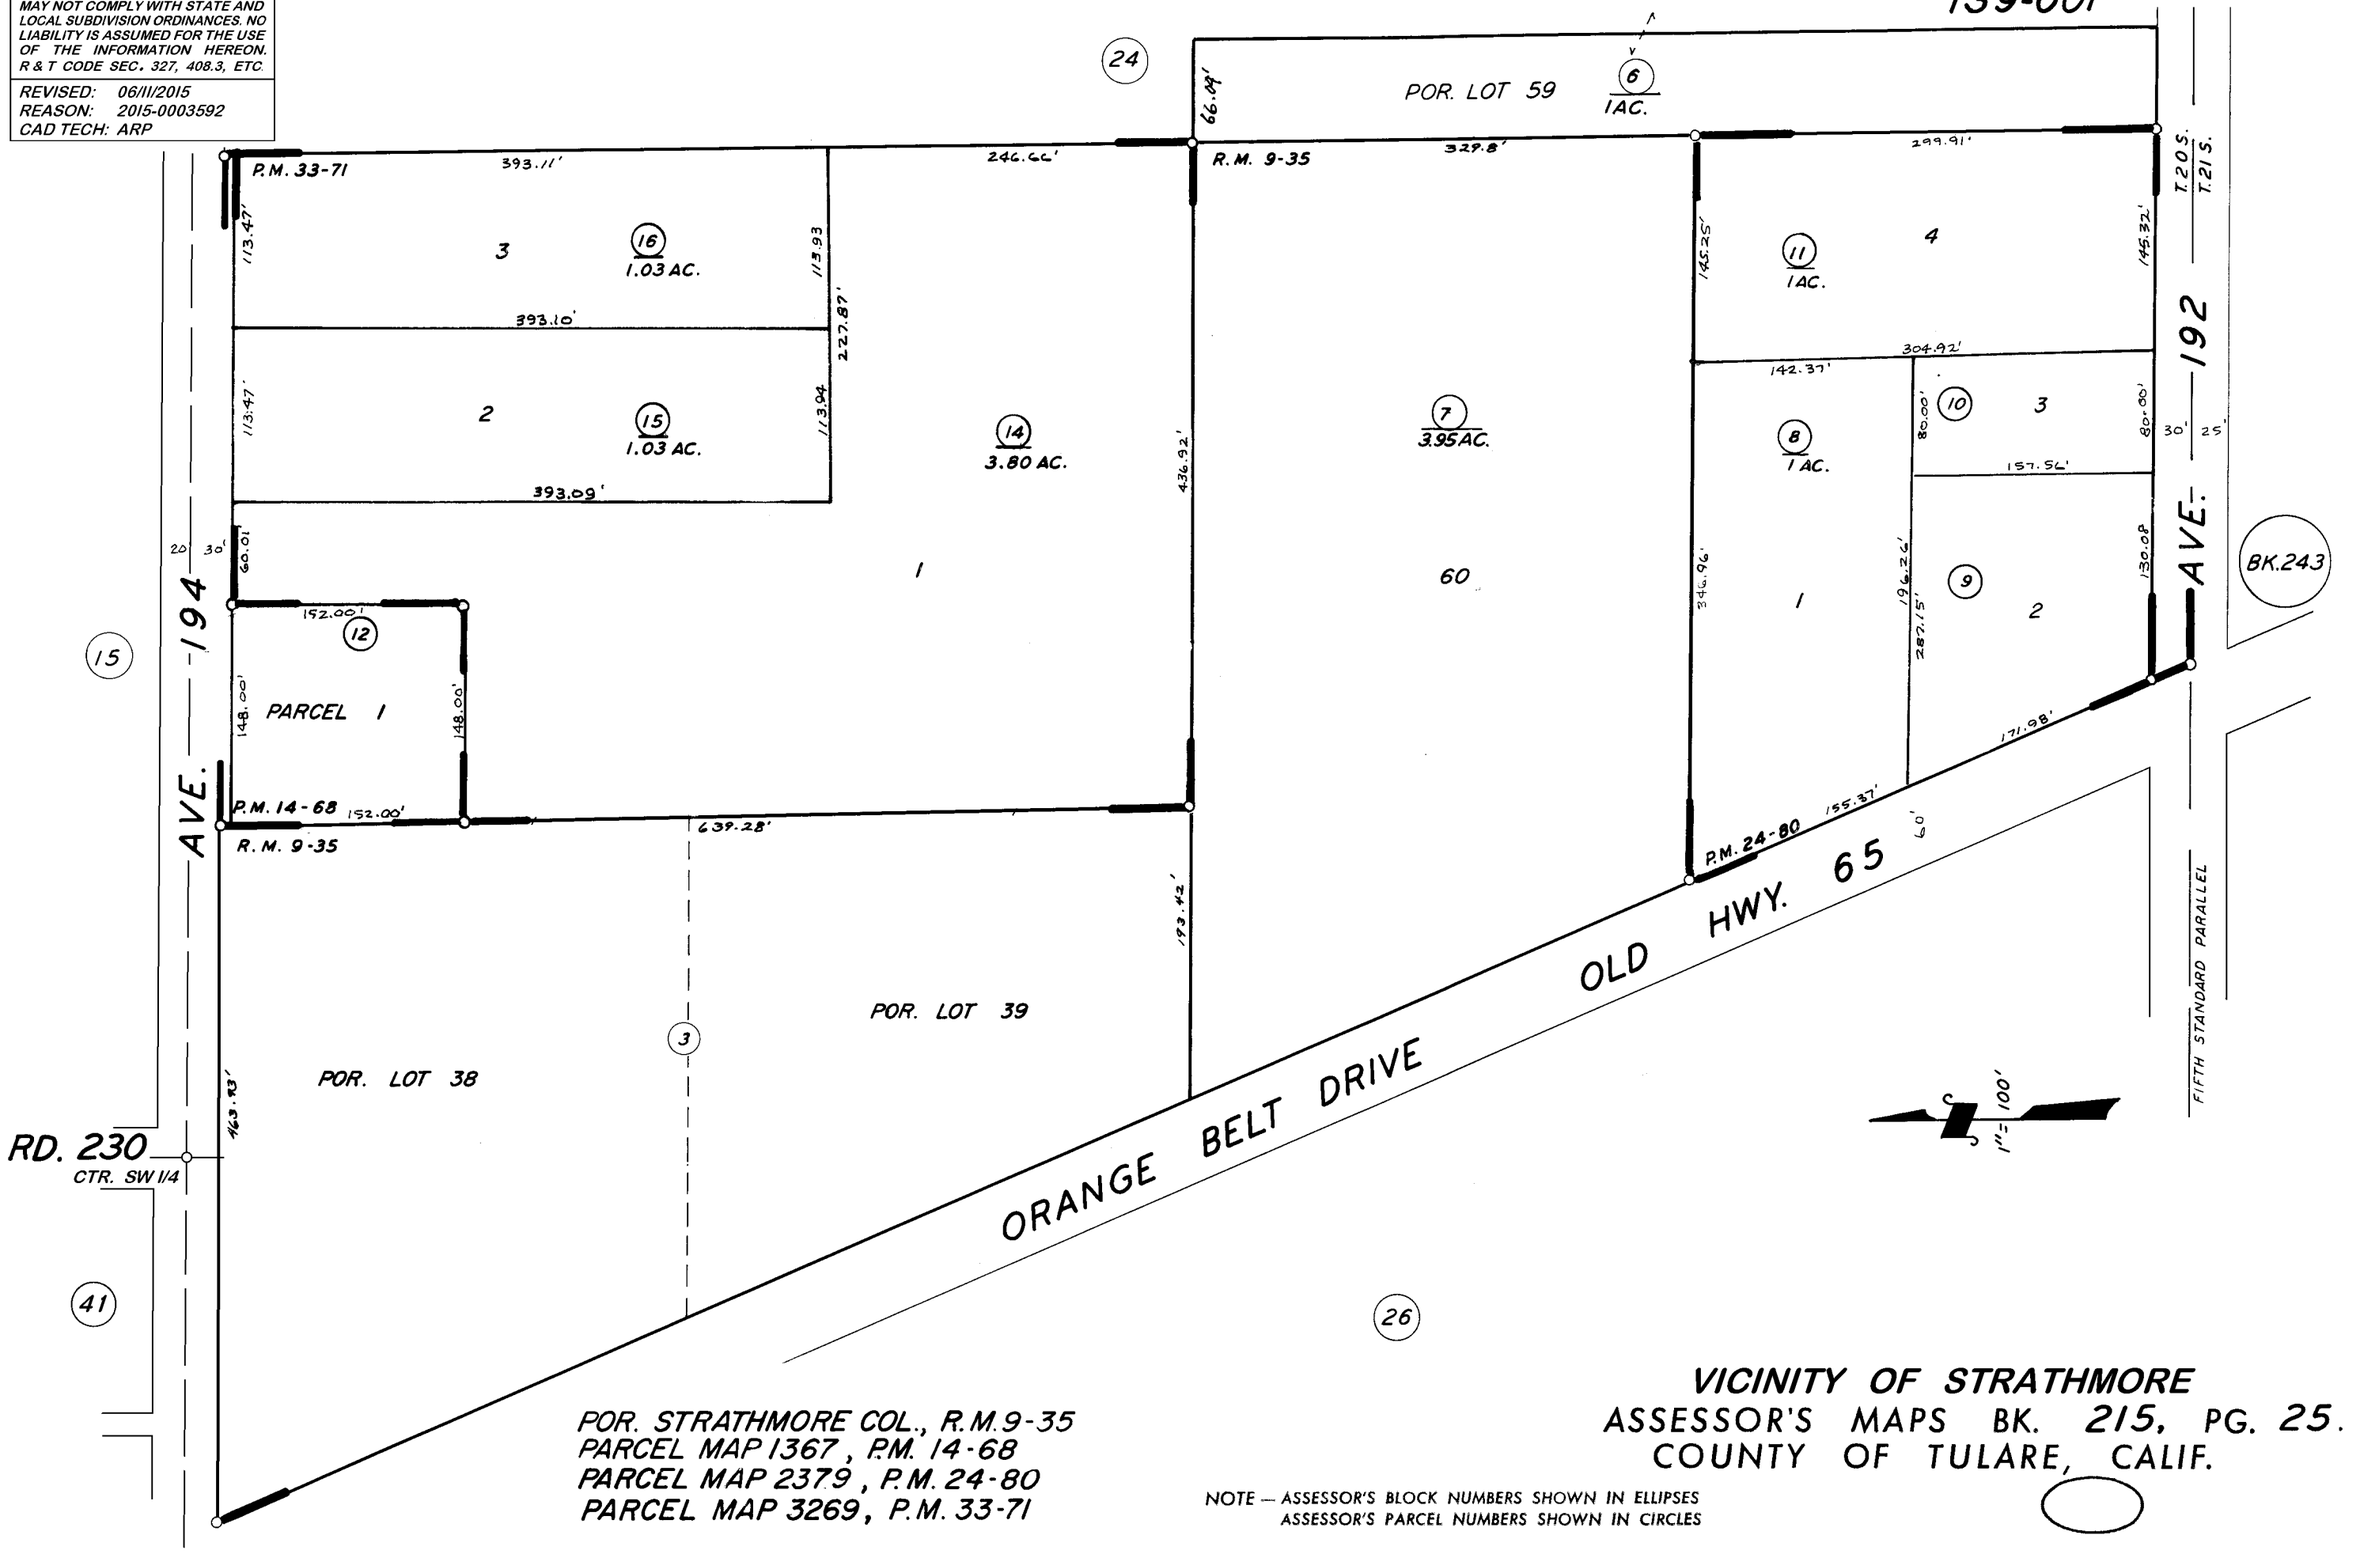

POR. STRATHMORE COL., R.M.9-35
PARCEL MAP 1367, P.M. 14-68
PARCEL MAP 2379, P.M. 24-80
PARCEL MAP 3269, P.M. 33-71

NOTE — ASSESSOR'S BLOCK NUMBERS SHOWN IN ELLIPSES
ASSESSOR'S PARCEL NUMBERS SHOWN IN CIRCLES

VICINITY OF STRATHMORE
ASSESSOR'S MAPS BK. 215, PG. 25.
COUNTY OF TULARE, CALIF.