N1/2 OF SE1/4 SEC. 32, T.20S., R.27E., M.D.B.& M.

TAX CODE AREA 215-30

139-001
139-003
139-008

DISCLAIMER

THIS MAP WAS PREPARED FOR LOCAL PROPERTY ASSESSMENT PURPOSES ONLY. THE PARCELS SHOWN HEREON MAY NOT COMPLY WITH STATE AND LOCAL SUBDIVISION ORDINANCES. NO LIABILITY IS ASSUMED FOR THE USE OF THE INFORMATION HEREON.

REVISED: 01/28/2014
REASON: ADJ. PG. UPDATE
CAD TECH: LLB

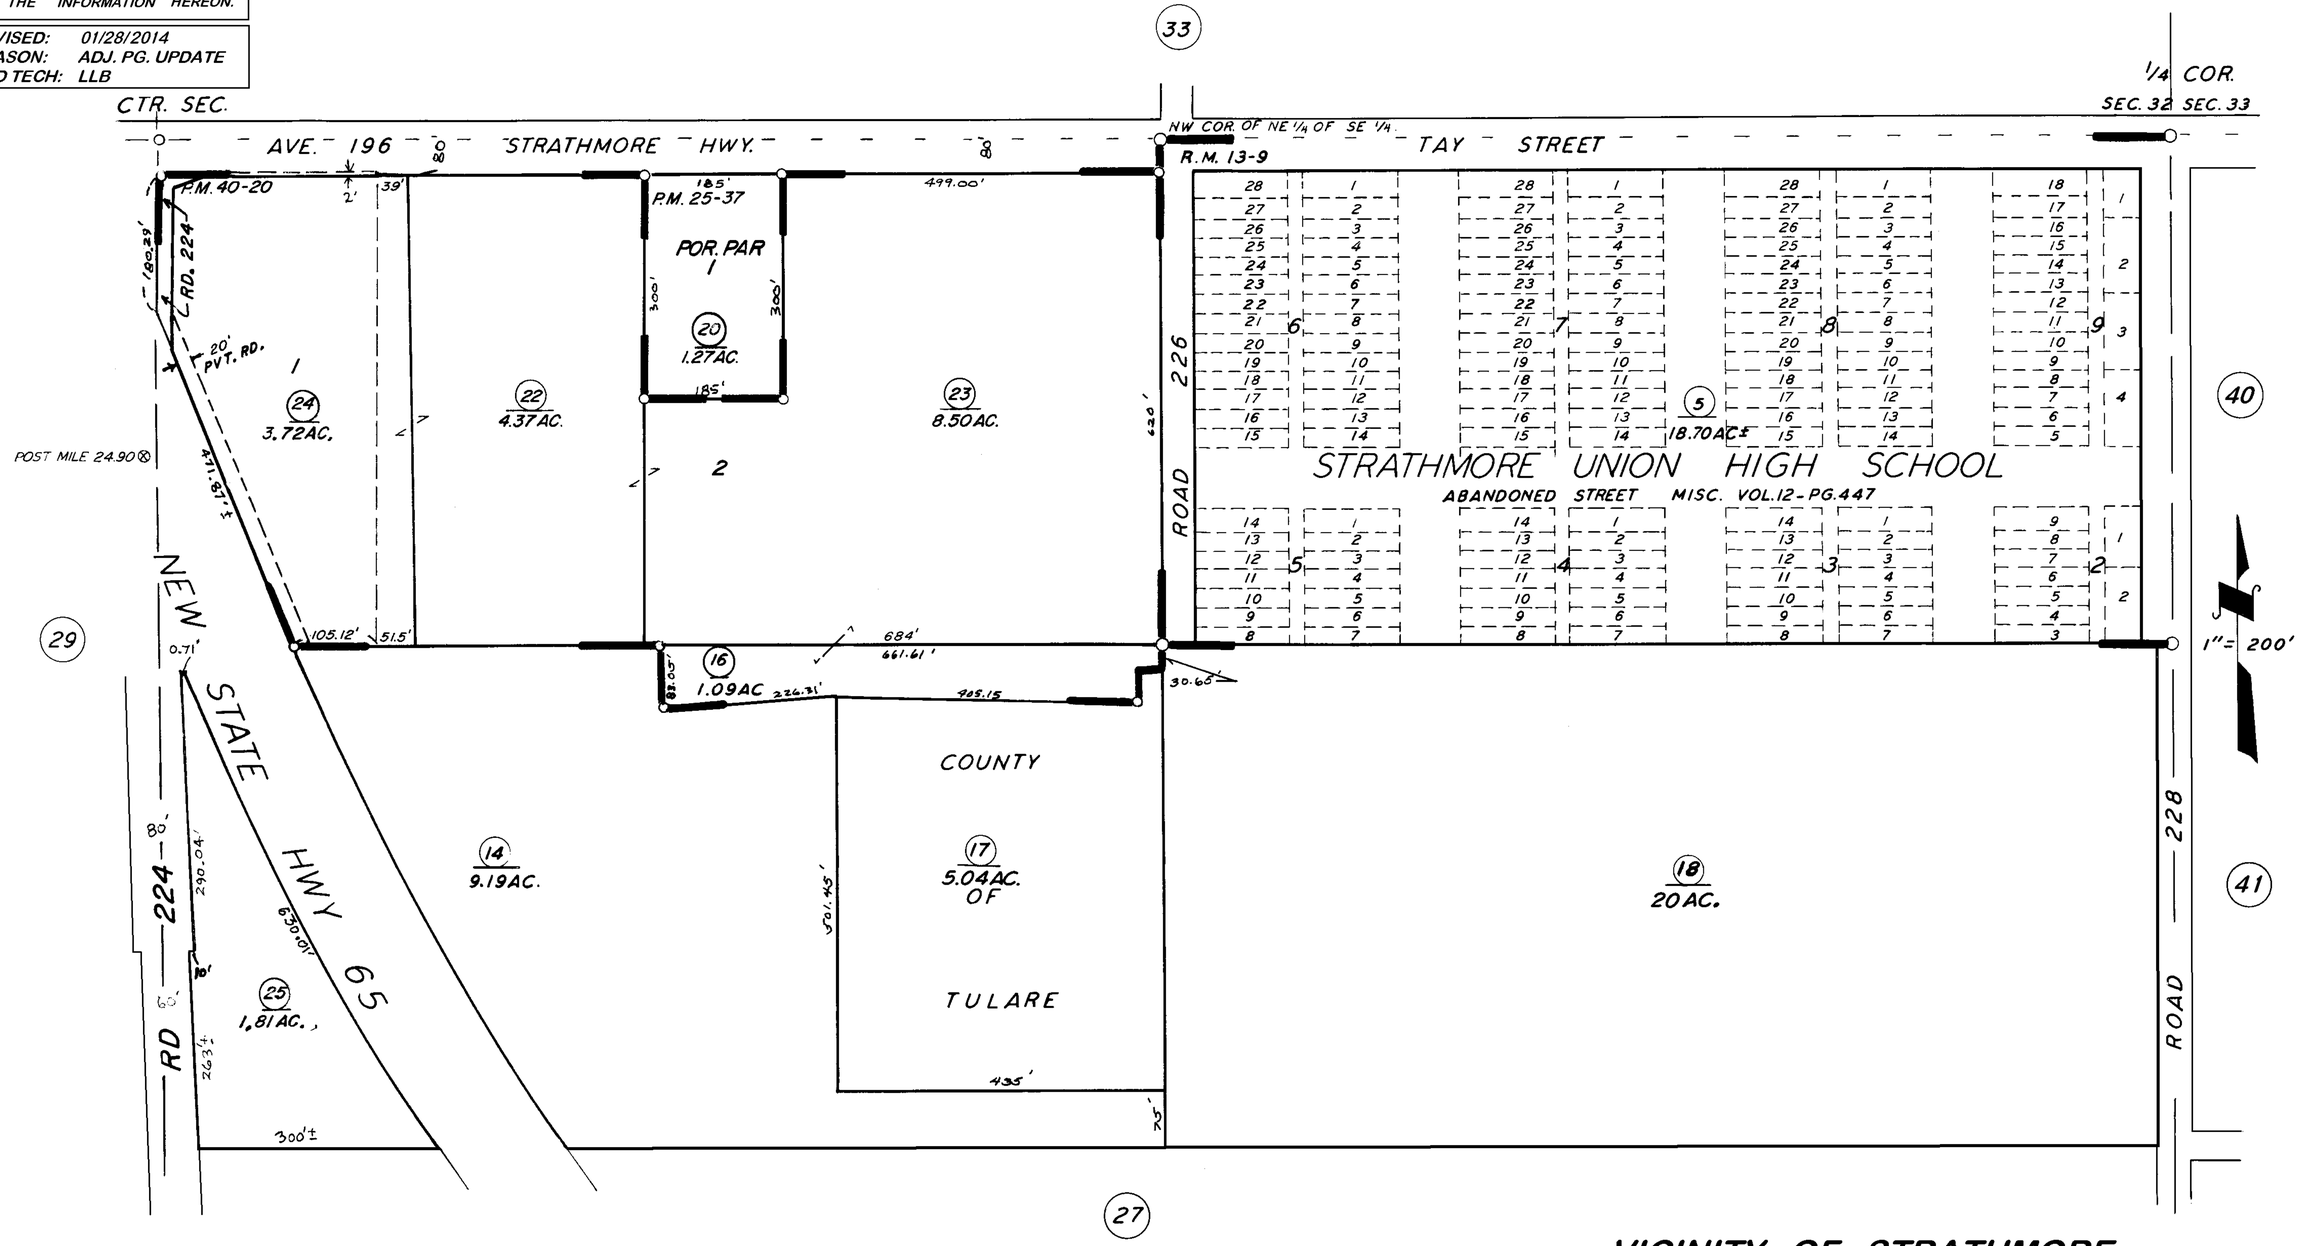

POR. SOUTH STRATHMORE, R.M. 13-9
POR. PARCEL MAP 2436, P.M. 25-37
RECORD OF SURVEY, L.S. 17-85 (HWY 65)
PARCEL MAP 3916, P.M. 40-20

VICINITY OF STRATHMORE
ASSESSOR'S MAPS BK. 215, PG. 30.
COUNTY OF TULARE, CALIF.

NOTE — ASSESSOR'S BLOCK NUMBERS SHOWN IN ELLIPSES
ASSESSOR'S PARCEL NUMBERS SHOWN IN CIRCLES