DISCLAIMER

THIS MAP WAS PREPARED FOR LOCAL PROPERTY ASSESSMENT PURPOSES ONLY AND THE PARCELS SHOWN HEREON MAY NOT COMPLY WITH STATE AND LOCAL SUBDIVISION ORDINANCES, AND NO LIABILITY IS ASSUMED FOR THE USE OF THE INFORMATION SHOWN HEREON.

POR.N1/2 SEC.32, T.20S., R.27E., M.D.B.&M.

Tax Area Codes 215–33
139–001
139–014
141–001

1"= 400'

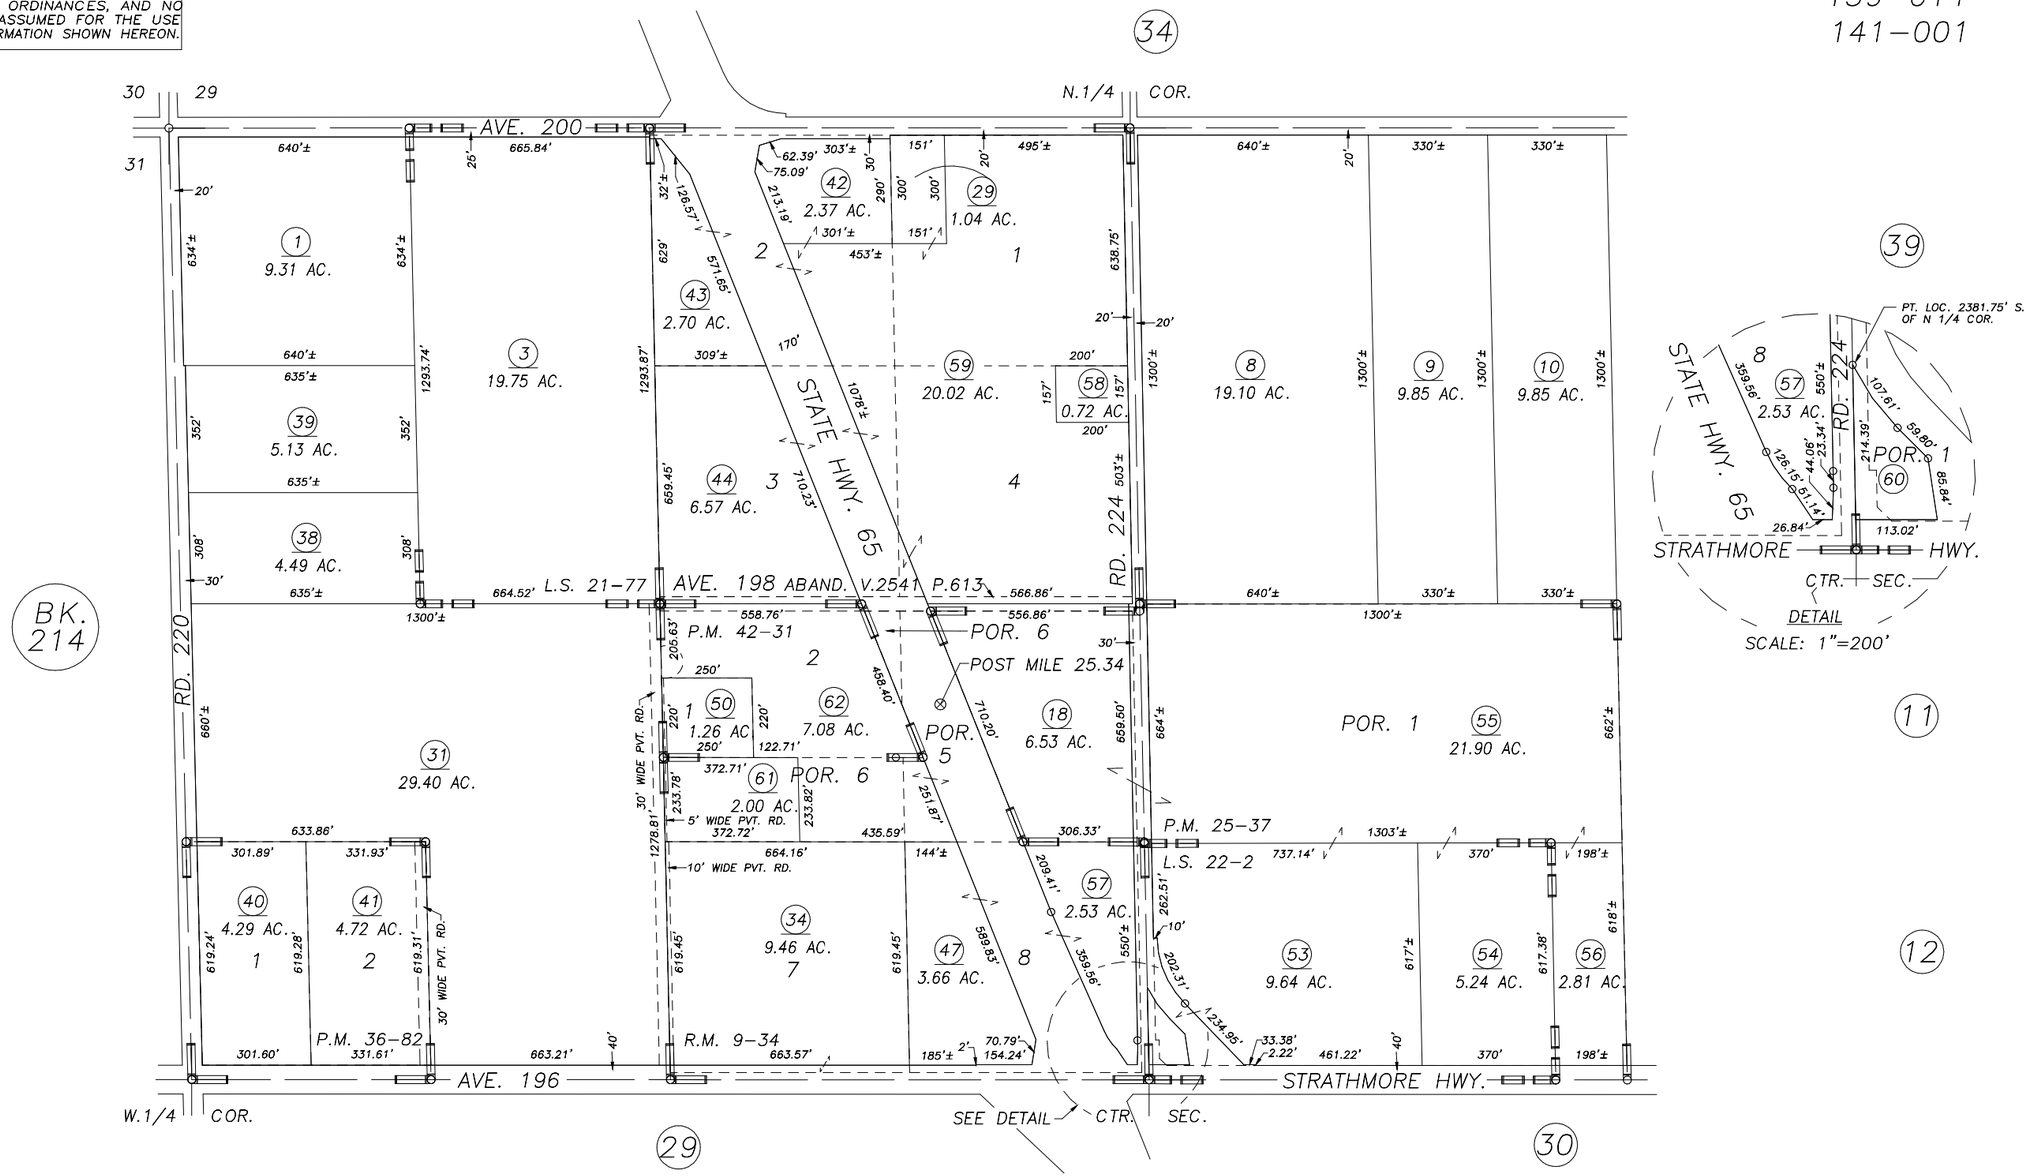

MC MURDO'S SUB., R.M. 9–34
POR. PARCEL MAP 2436, P.M. 25–37
PARCEL MAP 3579, P.M. 36–82
POR. RECORD OF SURVEY, L.S. 17–85 (HWY.65)
PARCEL MAP 4127, P.M. 42–31
RECORD OF SURVEY, L.S. 22–2
RECORD OF SURVEY, L.S. 21–77

VICINITY OF STRATHMORE
ASSESSOR'S MAPS BK.215 , PG.33
COUNTY OF TULARE, CALIFORNIA, U.S.A.

NOTE: Assessor's Parcel Numbers Shown in Circles (1)
Assessor's Block Numbers Shown in Elipses (123)

REVISION	DATE	TECH
2006–0093936	09/11/2008	LLB