DISCLAIMER

THIS MAP WAS PREPARED FOR LOCAL PROPERTY ASSESSMENT PURPOSES ONLY. THE PARCELS SHOWN HEREON MAY NOT COMPLY WITH STATE AND LOCAL SUBDIVISION ORDINANCES. NO LIABILITY IS ASSUMED FOR THE USE OF THE INFORMATION HEREON.

REVISED: 09/13/2006
REASON: 2002-0007617
CAD TECH: KMS

N 1/2 SEC. 27, T.20S., R.27E., M.D.B.&M.

TAX CODE AREA **216-01**

139-006
139-010

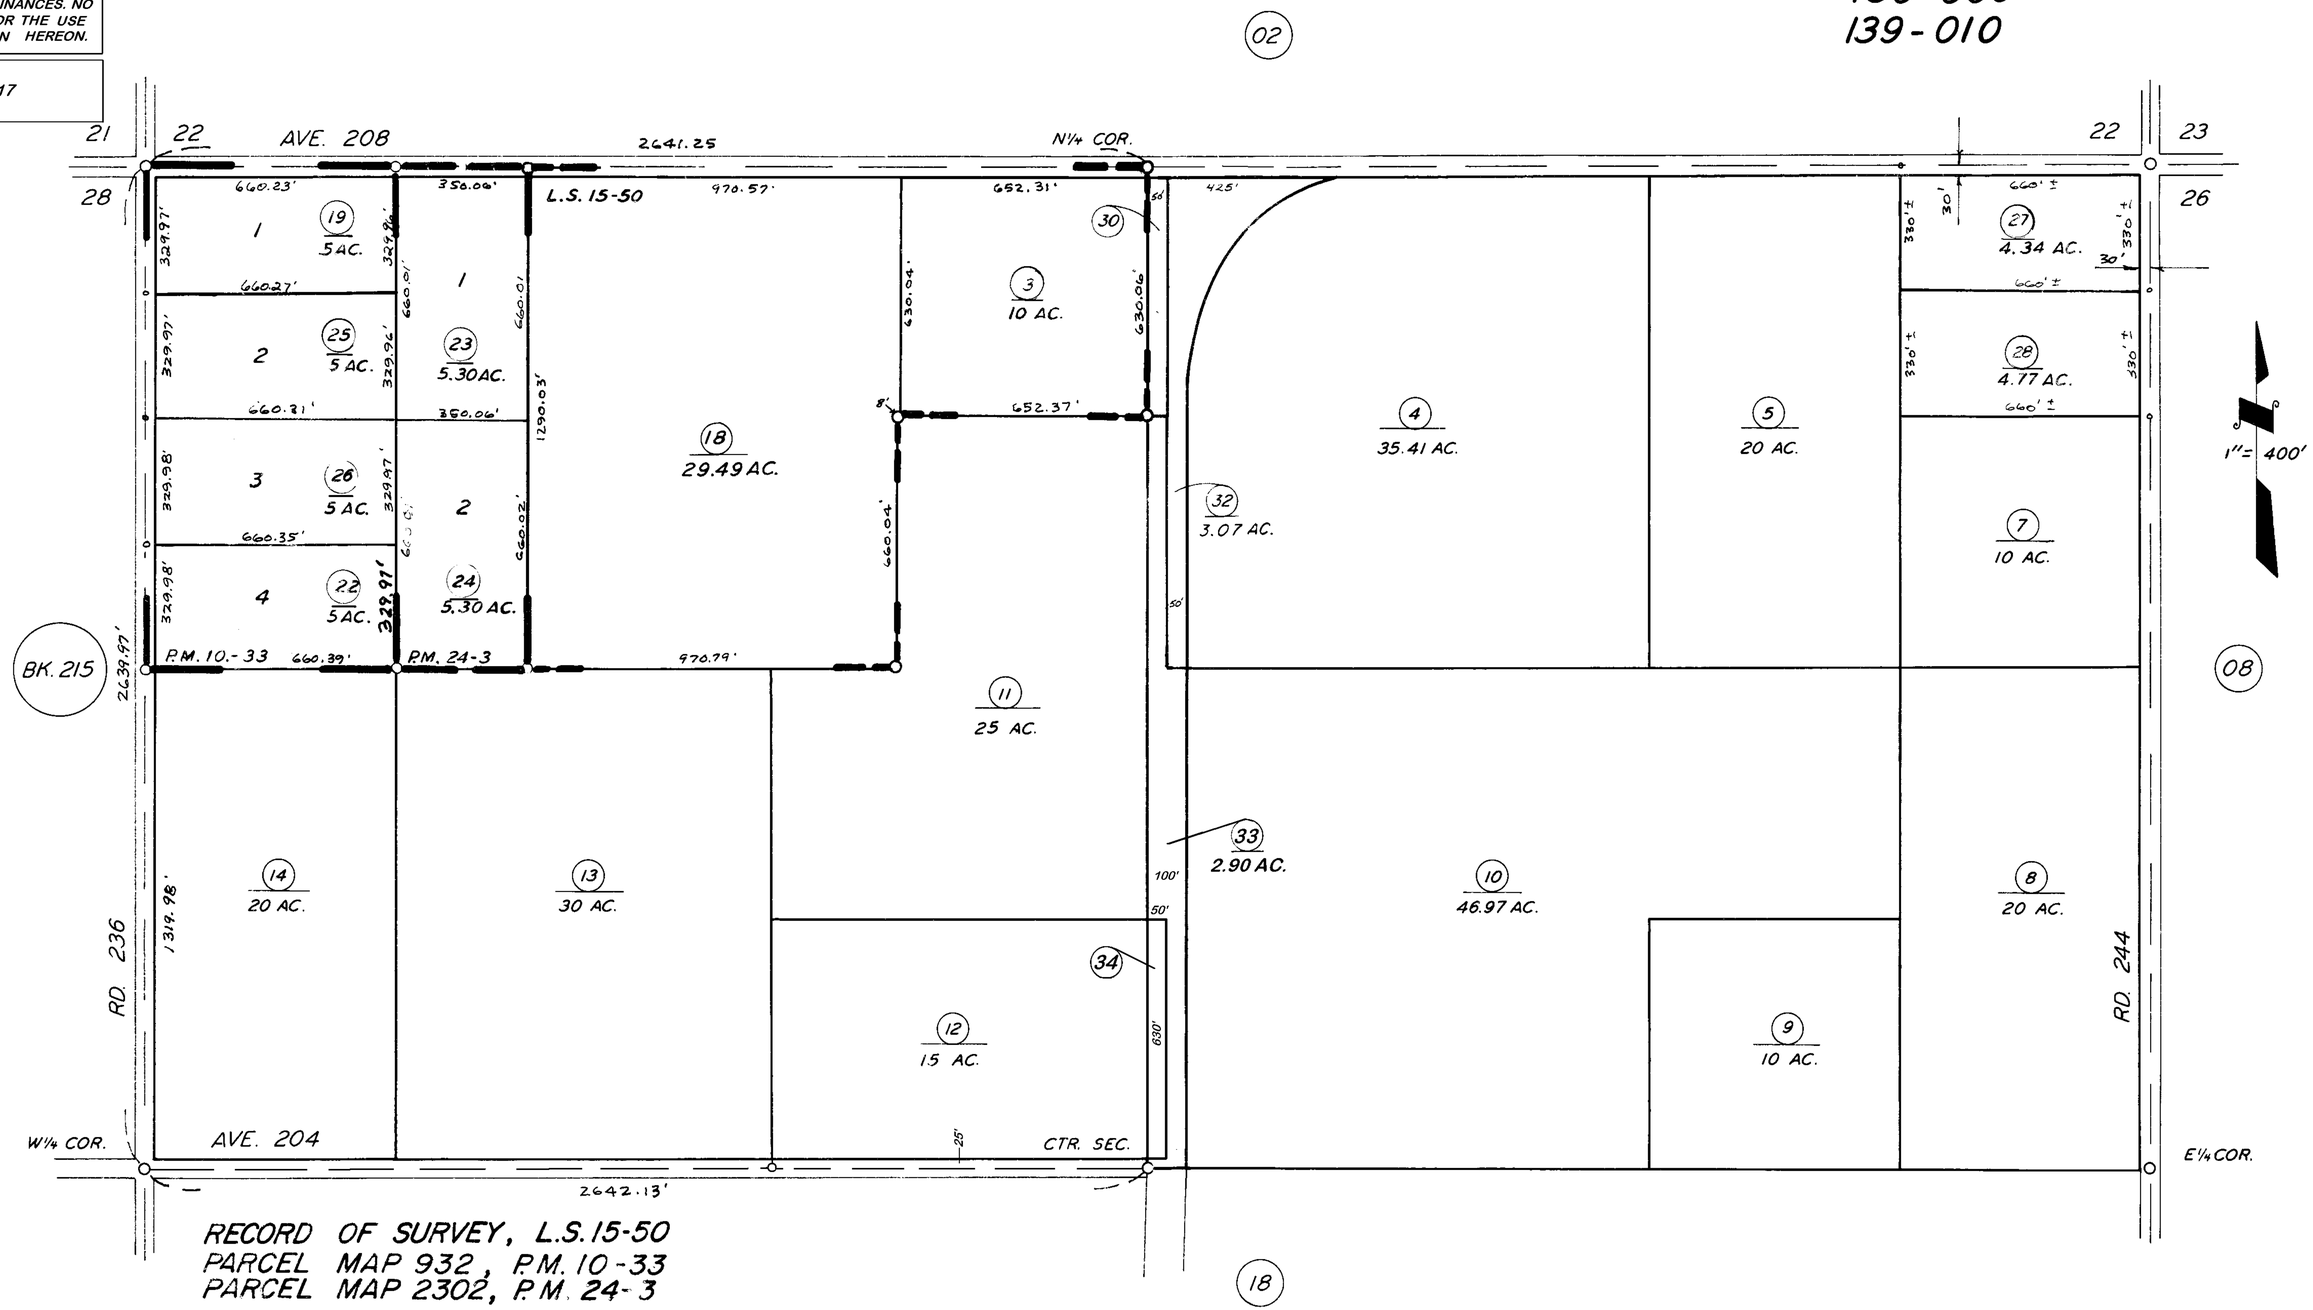

RECORD OF SURVEY, L.S. 15-50
PARCEL MAP 932, P.M. 10-33
PARCEL MAP 2302, P.M. 24-3

ASSESSOR'S MAPS BK. 216, PG. 01

COUNTY OF TULARE, CALIF.

NOTE — ASSESSOR'S BLOCK NUMBERS SHOWN IN ELLIPSES
ASSESSOR'S PARCEL NUMBERS SHOWN IN CIRCLES