N1/2 SEC.23, T.20S., R.27E., M.D.B.&M.

Tax Area Codes 216–04
139–006

Bk. 210

DISCLAIMER

THIS MAP WAS PREPARED FOR LOCAL PROPERTY ASSESSMENT PURPOSES ONLY AND THE PARCELS SHOWN HEREON MAY NOT COMPLY WITH STATE AND LOCAL SUBDIVISION ORDINANCES, AND NO LIABILITY IS ASSUMED FOR THE USE OF THE INFORMATION SHOWN HEREON.

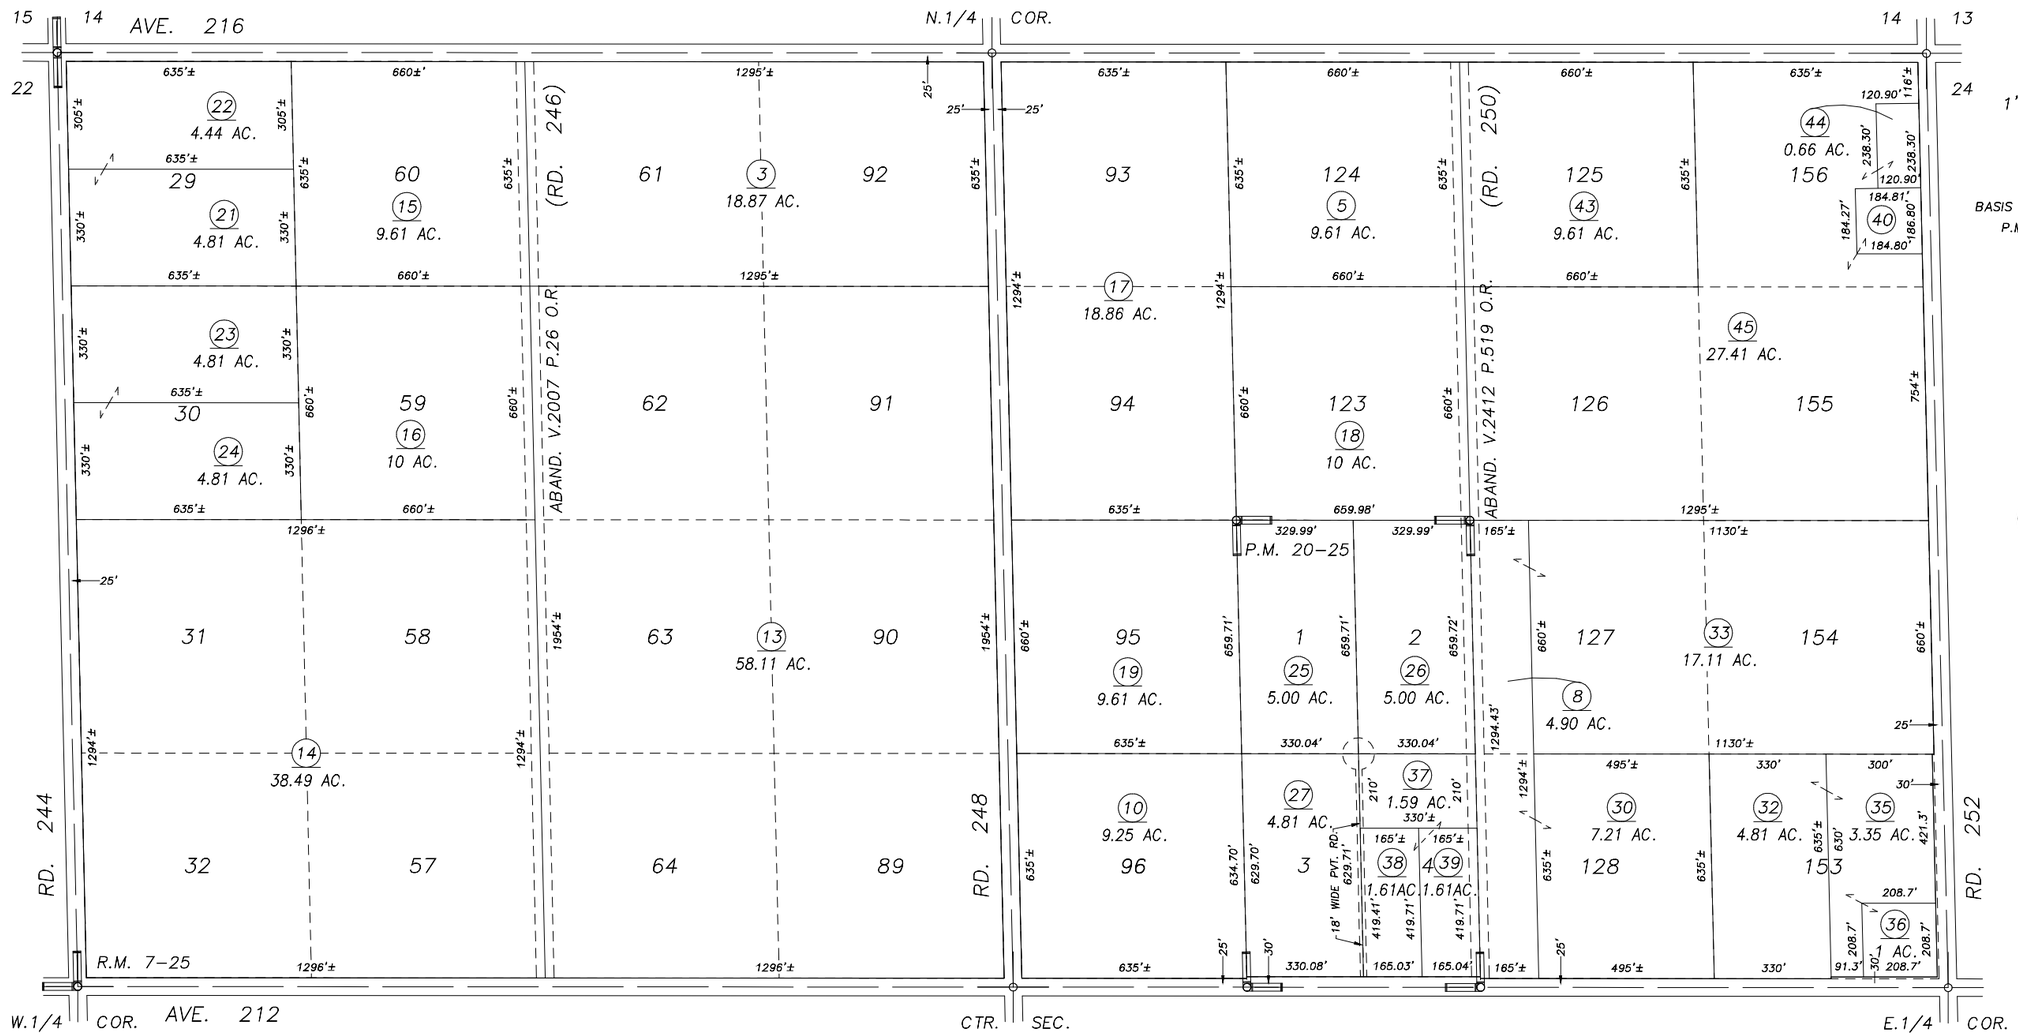

POR. EL MIRADOR ORANGE TRACT, R.M. 7–25
PARCEL MAP 1924, P.M. 20–25

VICINITY OF LINDSAY
ASSESSOR'S MAPS BK.216 , PG.04
COUNTY OF TULARE, CALIFORNIA, U.S.A.

NOTE: Assessor's Parcel Numbers Shown in Circles (1)
Assessor's Block Numbers Shown in Elipses (123)

REVISION	DATE	TECH
2001–0098445	10/10/2003	PHN