DISCLAIMER

THIS MAP WAS PREPARED FOR LOCAL PROPERTY ASSESSMENT PURPOSES ONLY. THE PARCELS SHOWN HEREON MAY NOT COMPLY WITH STATE AND LOCAL SUBDIVISION ORDINANCES. NO LIABILITY IS ASSUMED FOR THE USE OF THE INFORMATION HEREON.

REVISED: 10/02/2006
REASON: 2005-0079190
CAD TECH: JRS

S'LY. POR. SEC. 24, T.20S., R.27E., M.D.B. & M.

TAX CODE AREA **216-06**

139-001

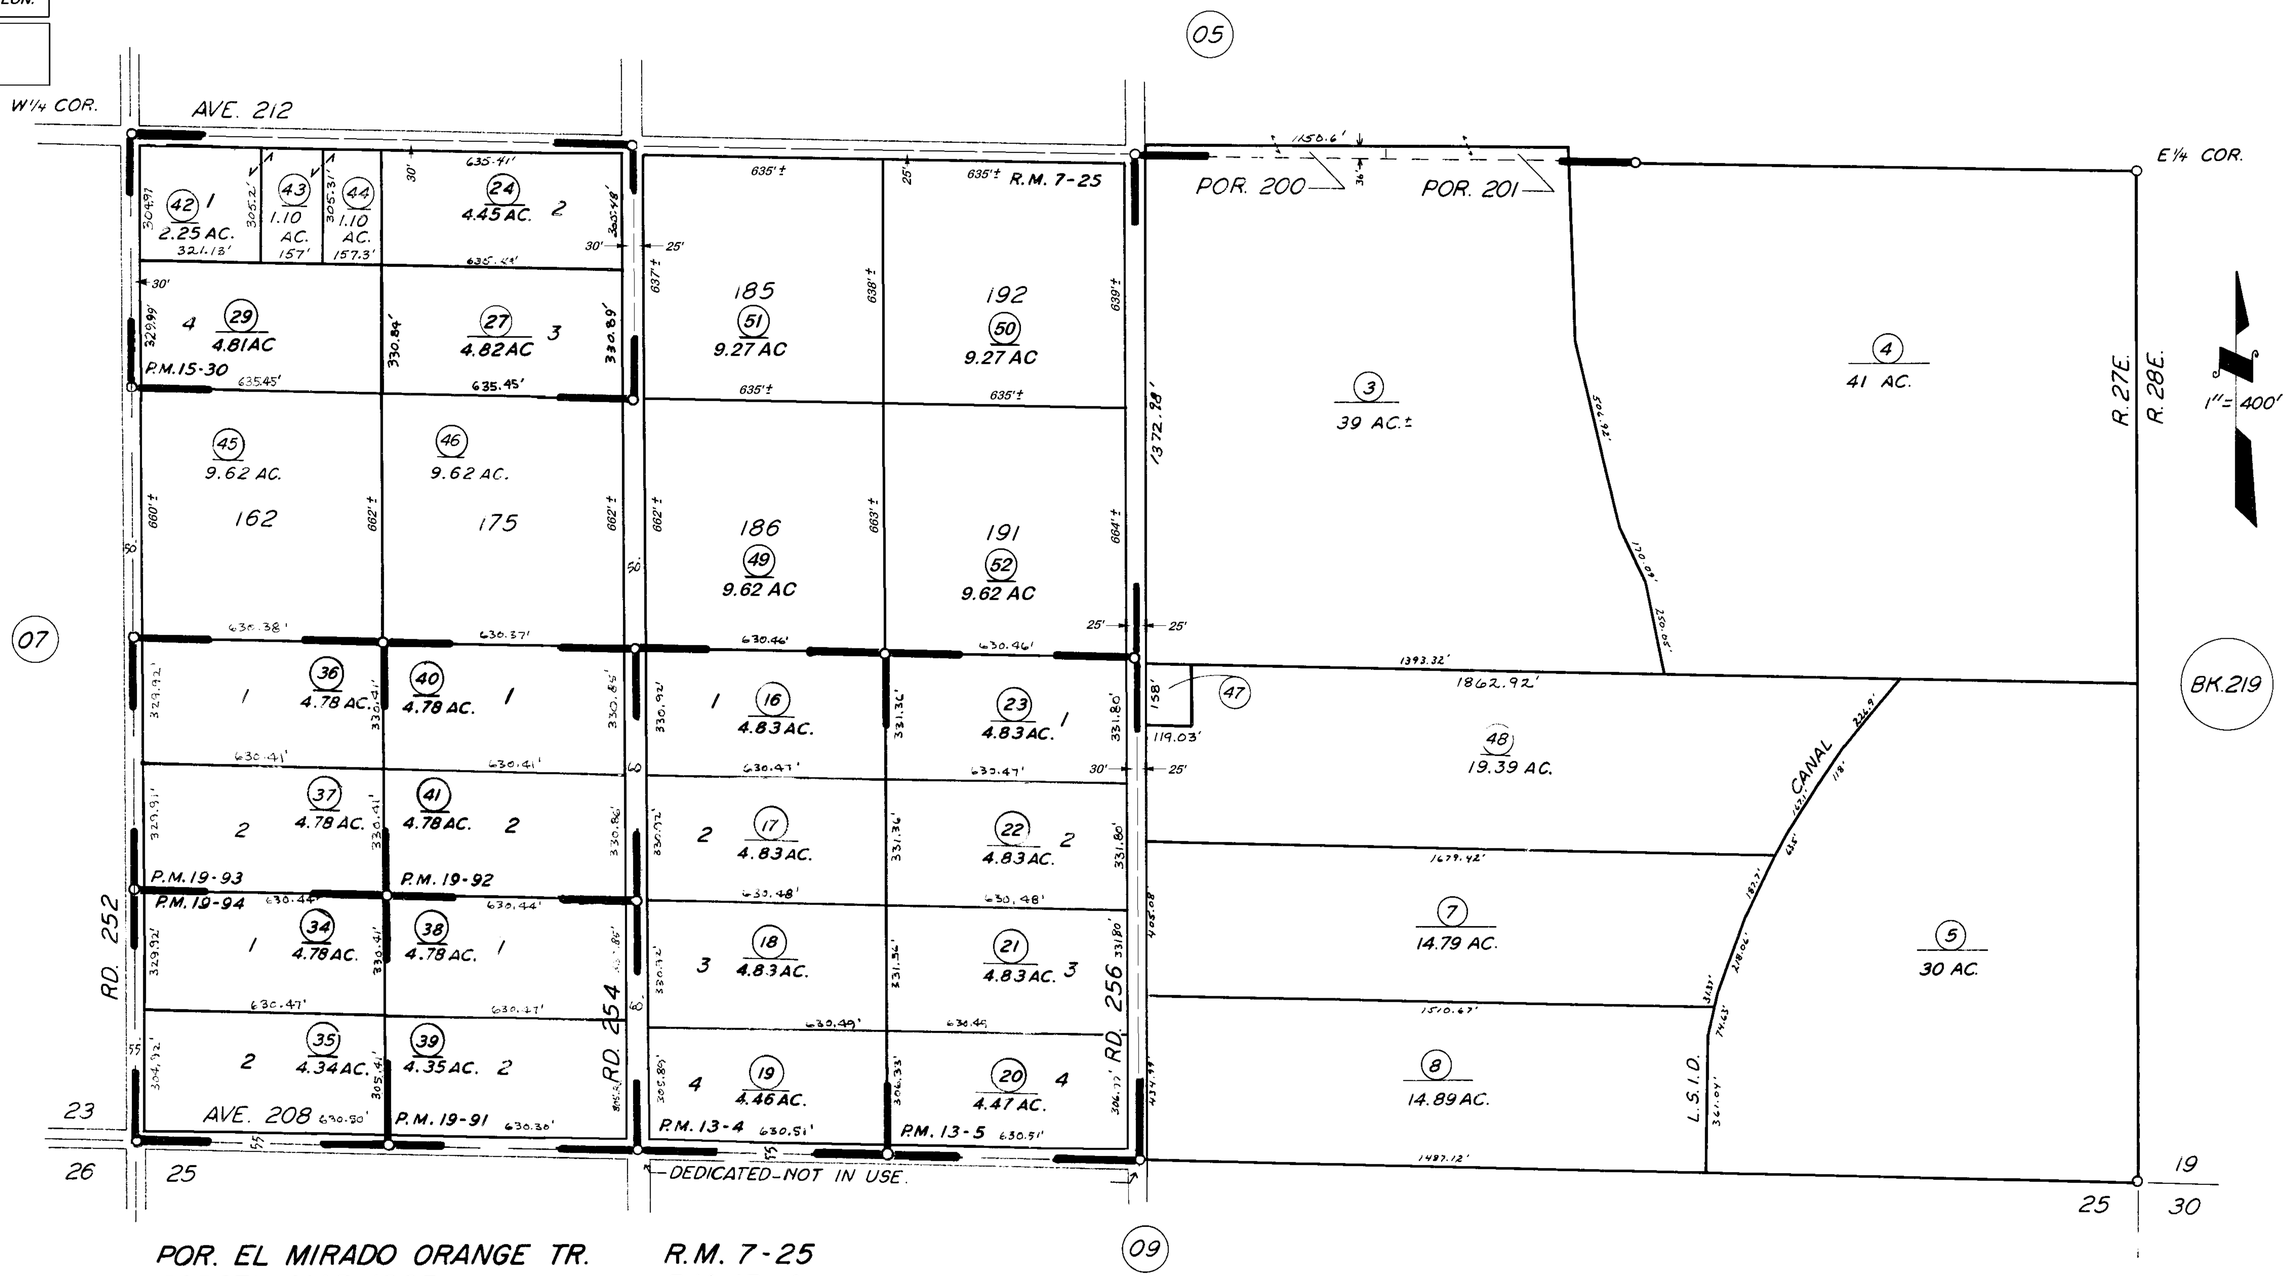

POR. EL MIRADO ORANGE TR. R.M. 7-25
PARCEL MAP 1203 P.M. 13-4
PARCEL MAP 1204 P.M. 13-5
PARCEL MAP 1429 P.M. 15-30
PARCEL MAP 1890 P.M. 19-91
PARCEL MAP 1891 P.M. 19-92
PARCEL MAP 1892 P.M. 19-93
PARCEL MAP 1893 P.M. 19-94

ASSESSOR'S MAPS BK. **216**, PG. **06**

COUNTY OF TULARE, CALIF.

NOTE — ASSESSOR'S BLOCK NUMBERS SHOWN IN ELLIPSES
ASSESSOR'S PARCEL NUMBERS SHOWN IN CIRCLES

4-9-63 LT

10-7-64