DISCLAIMER

THIS MAP WAS PREPARED FOR LOCAL PROPERTY ASSESSMENT PURPOSES ONLY. THE PARCELS SHOWN HEREON MAY NOT COMPLY WITH STATE AND LOCAL SUBDIVISION ORDINANCES. NO LIABILITY IS ASSUMED FOR THE USE OF THE INFORMATION HEREON.

REVISED: 09/05/2007
REASON: 2006-0111977
CAD TECH: JLC

N 1/2 SEC. 26, T. 20S., R. 27E., M.D.B. & M.

TAX CODE AREA **216-08**

139-006

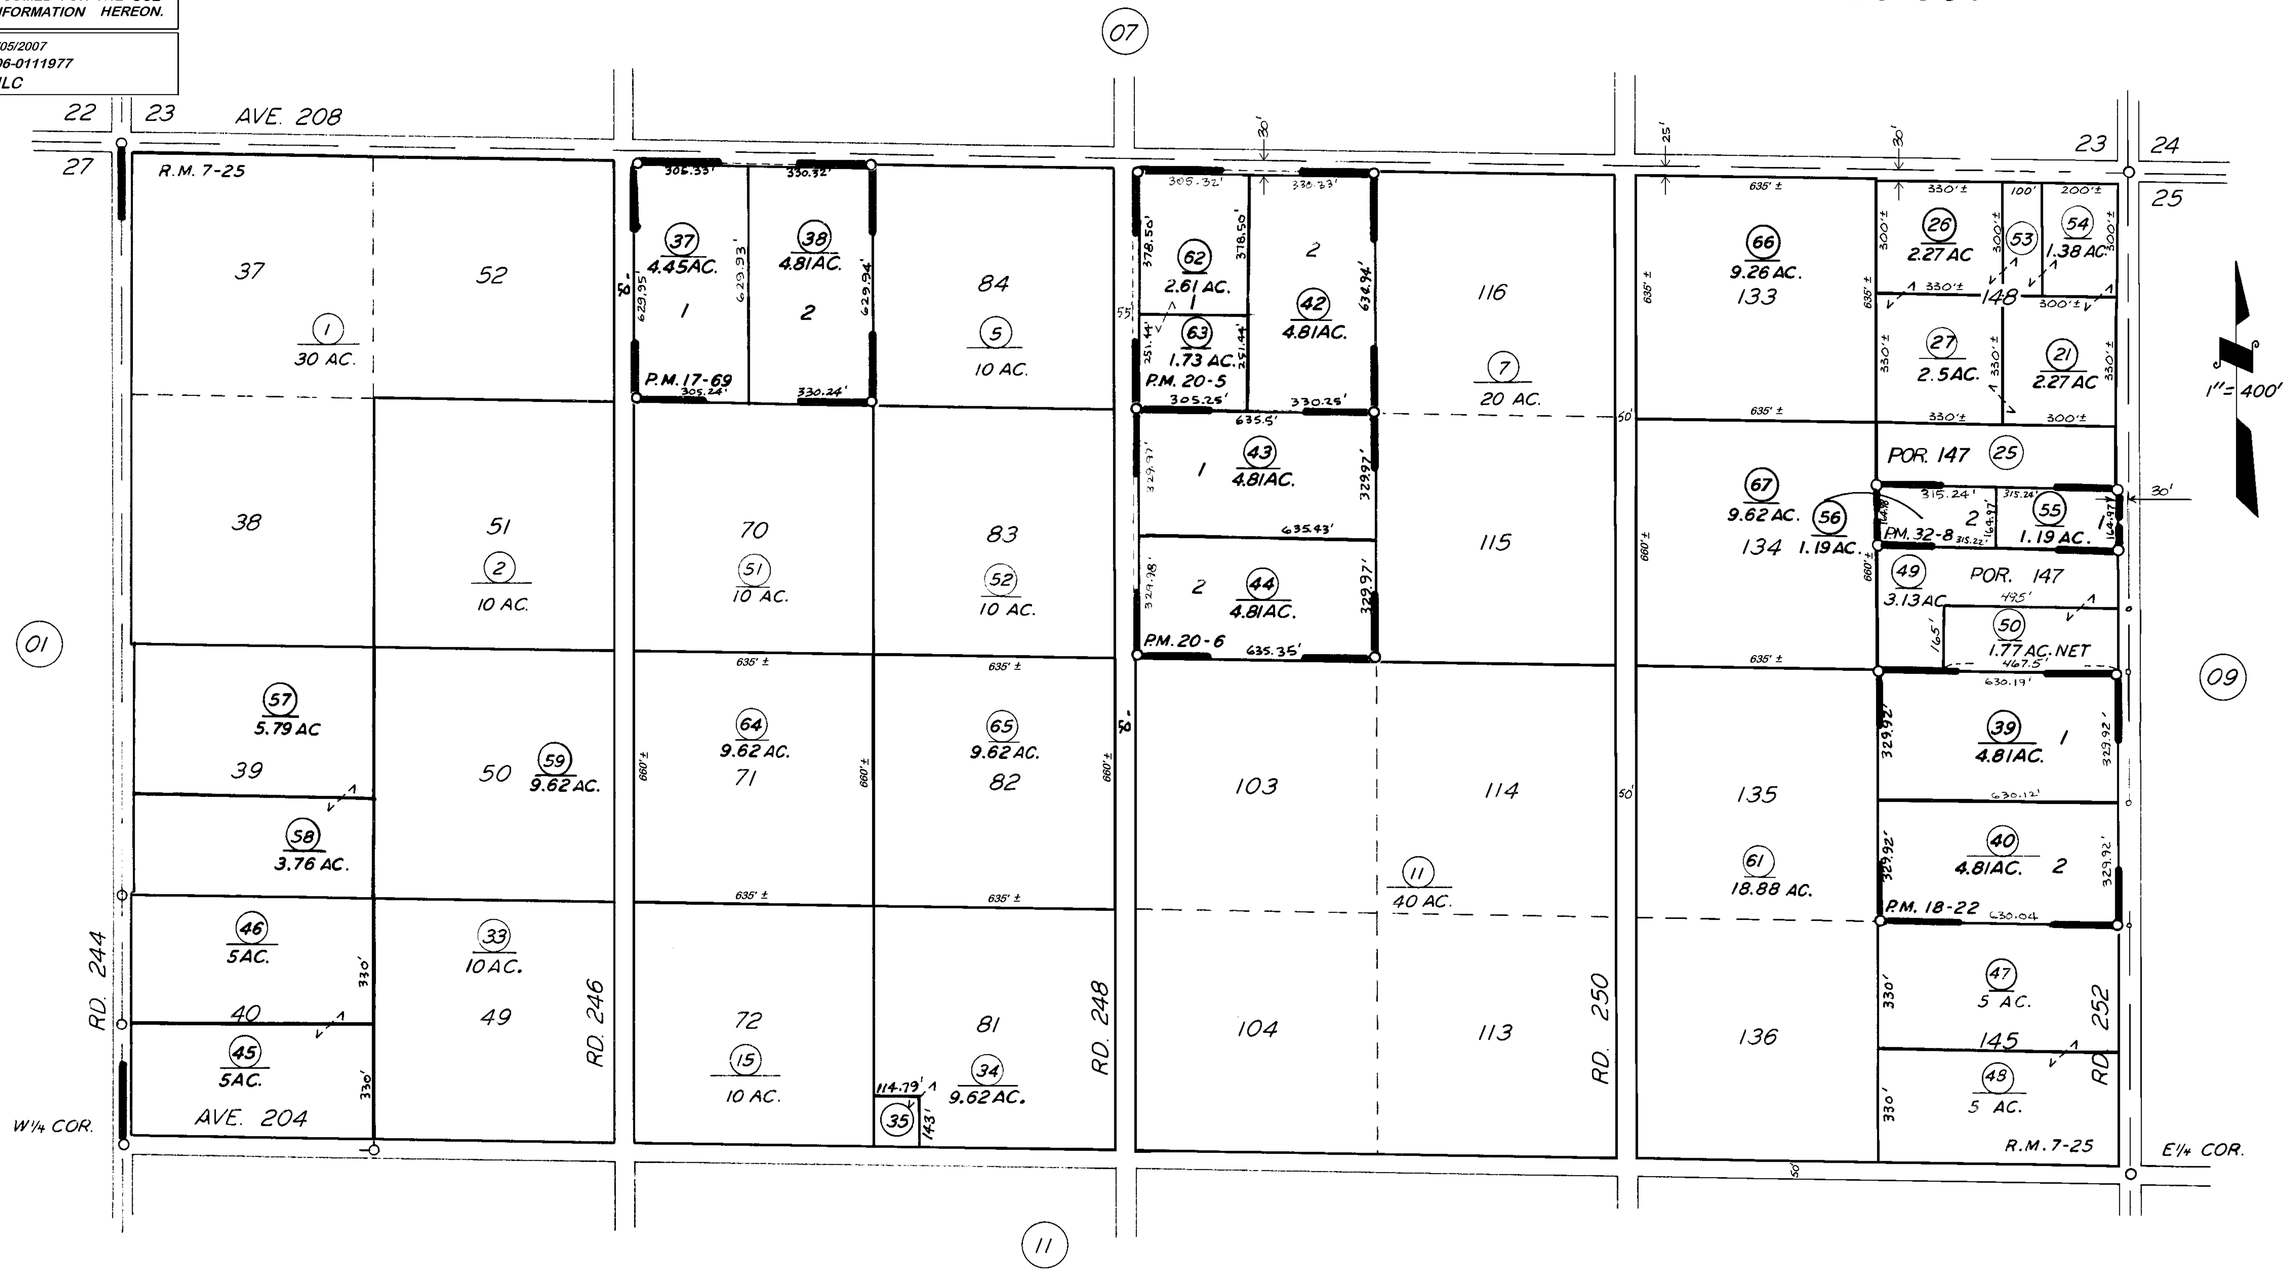

PARCEL MAP 3107, P.M. 32-8
POR. EL MIRADOR ORANGE TR., R.M. 7-25
PARCEL MAP 1721, P.M. 18-22
PARCEL MAP 1904, P.M. 20-5
PARCEL MAP 1905, P.M. 20-6
PARCEL MAP 1668, P.M. 17-69

ASSESSOR'S MAPS BK. 216, PG. 08

COUNTY OF TULARE, CALIF.

NOTE — ASSESSOR'S BLOCK NUMBERS SHOWN IN ELLIPSES
ASSESSOR'S PARCEL NUMBERS SHOWN IN CIRCLES