DISCLAIMER

THIS MAP WAS PREPARED FOR LOCAL PROPERTY ASSESSMENT PURPOSES ONLY. THE PARCELS SHOWN HEREON MAY NOT COMPLY WITH STATE AND LOCAL SUBDIVISION ORDINANCES. NO LIABILITY IS ASSUMED FOR THE USE OF THE INFORMATION HEREON. R & T CODE SEC. 327, 408.3, ETC.

REVISED: 08 / 05 / 2015
REASON: 2015 - 0025270
CAD TECH: GL

S 1/2 SEC. 34, T.20 S., R.27E., M.D.B. & M.

TAX CODE AREA 216-16

139-004

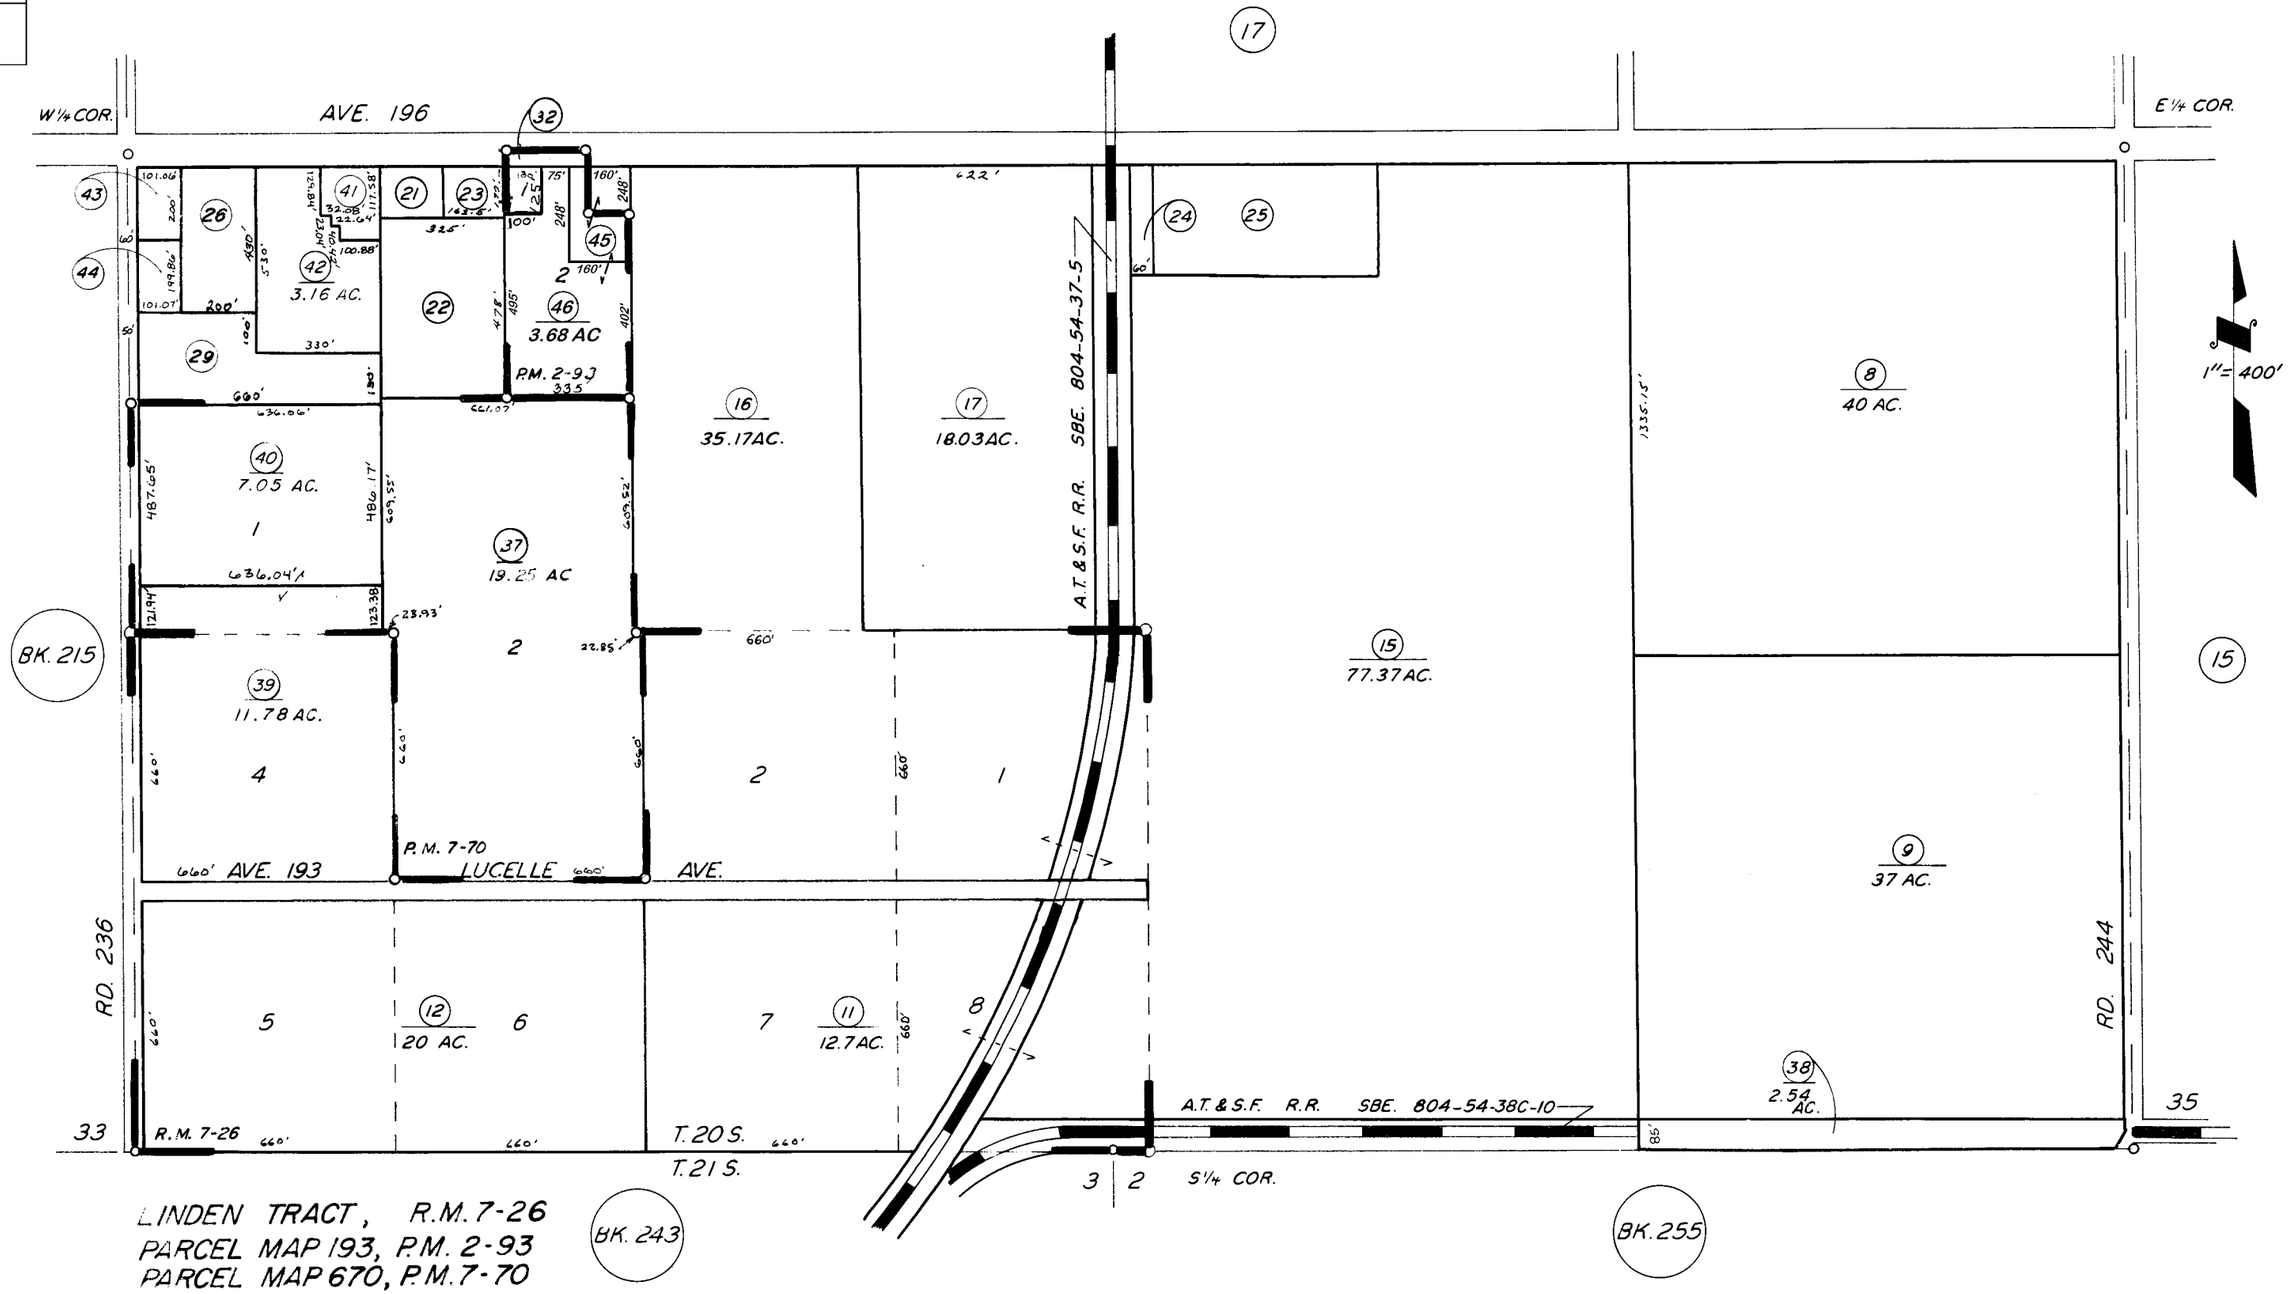

LINDEN TRACT, R.M. 7-26
PARCEL MAP 193, P.M. 2-93
PARCEL MAP 670, P.M. 7-70

ASSESSOR'S MAPS BK. 216, PG. 16

COUNTY OF TULARE, CALIF.

NOTE — ASSESSOR'S BLOCK NUMBERS SHOWN IN ELLIPSES
ASSESSOR'S PARCEL NUMBERS SHOWN IN CIRCLES

4-10-63 LT.

10-6-64