DISCLAIMER

THIS MAP WAS PREPARED FOR LOCAL PROPERTY ASSESSMENT PURPOSES ONLY AND THE PARCELS SHOWN HEREON MAY NOT COMPLY WITH STATE AND LOCAL SUBDIVISION ORDINANCES, AND NO LIABILITY IS ASSUMED FOR THE USE OF THE INFORMATION SHOWN HEREON.

S1/2 SEC.27, T.20S., R.27E., M.D.B.&M.

Tax Area Code 216–18
139–006
139–011

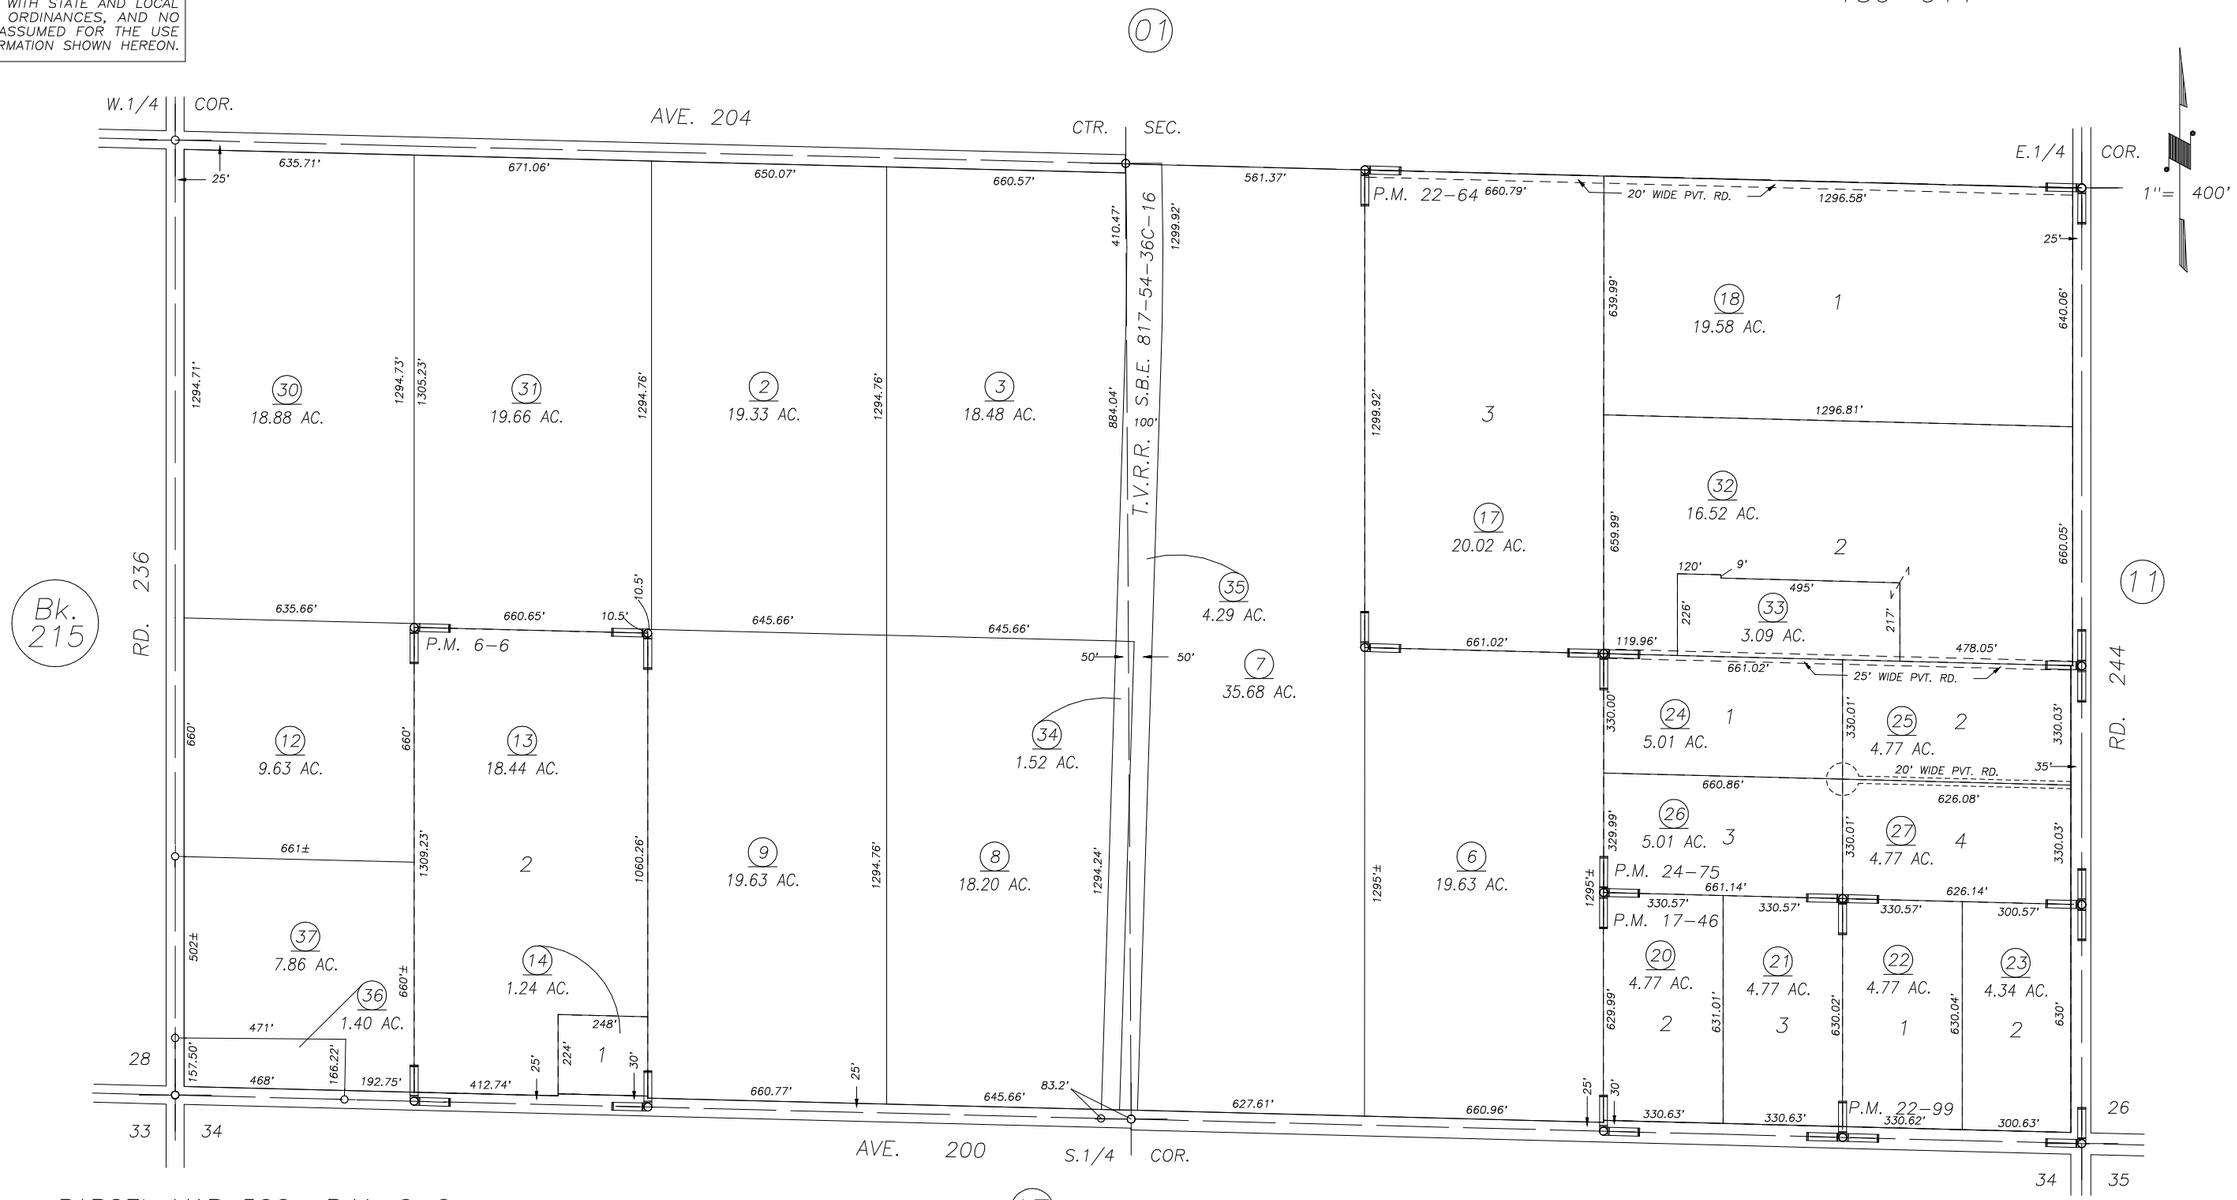

PARCEL MAP 506 P.M. 6–6
PARCEL MAP 1645 P.M. 17–46
PARCEL MAP 2163 P.M.22–64
PARCEL MAP 2198 P.M. 22–99
PARCEL MAP 2374 P.M. 24–75

VICINITY OF STRATHMORE
ASSESSOR'S MAPS BK. 216 , PG. 18
COUNTY OF TULARE, CALIFORNIA, U.S.A.

NOTE: Assessor's Parcel Numbers Shown in Circles (1)
Assessor's Block Numbers Shown in Elipses (123)

REVISION	DATE	TECH
2003–0120602	03/28/2006	KMS