DISCLAIMER

THIS MAP WAS PREPARED FOR LOCAL PROPERTY ASSESSMENT PURPOSES ONLY. THE PARCELS SHOWN HEREON MAY NOT COMPLY WITH STATE AND LOCAL SUBDIVISION ORDINANCES. NO LIABILITY IS ASSUMED FOR THE USE OF THE INFORMATION HEREON.

REVISED: 12/04/2006
REASON: 2004-0109763
CAD TECH: JRS

SEC'S 31 & POR. 32, T.20S., R.28E., M.D.B.&M.

TAX CODE AREA 219-02

139-001

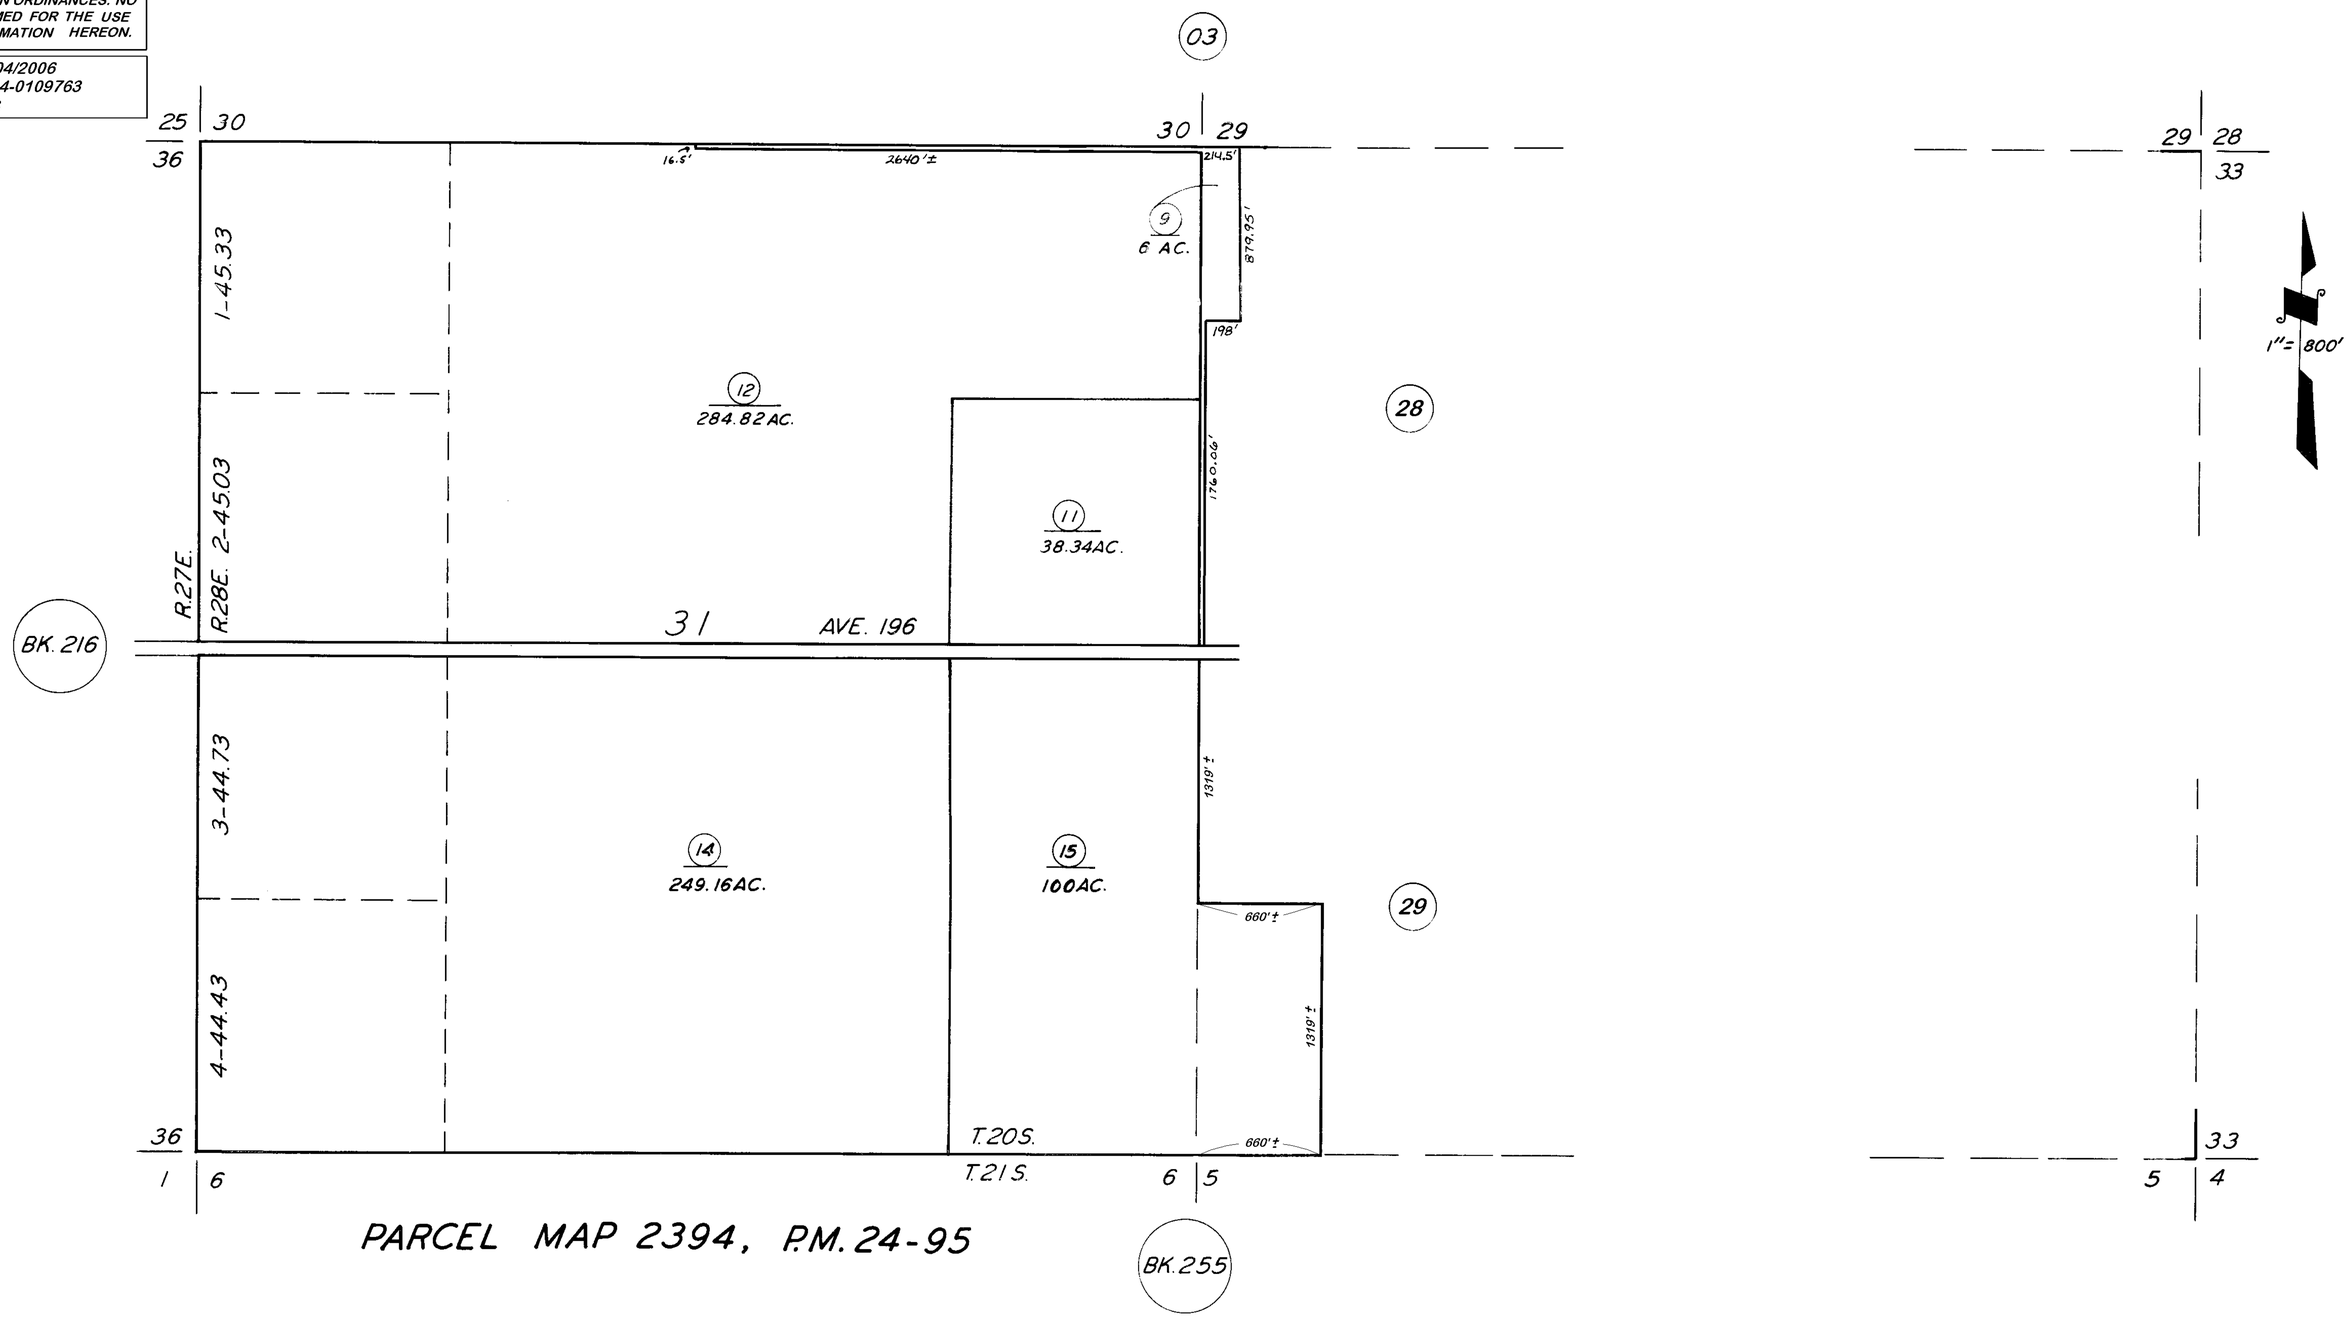

PARCEL MAP 2394, P.M. 24-95

ASSESSOR'S MAPS BK. 219, PG. 02

COUNTY OF TULARE, CALIF.

NOTE — ASSESSOR'S BLOCK NUMBERS SHOWN IN ELLIPSES
ASSESSOR'S PARCEL NUMBERS SHOWN IN CIRCLES