POR. S½ SEC. 35, T.20S., R.29E., M.D.B.&M.

TAX CODE AREA 219-13

136-003

136-006

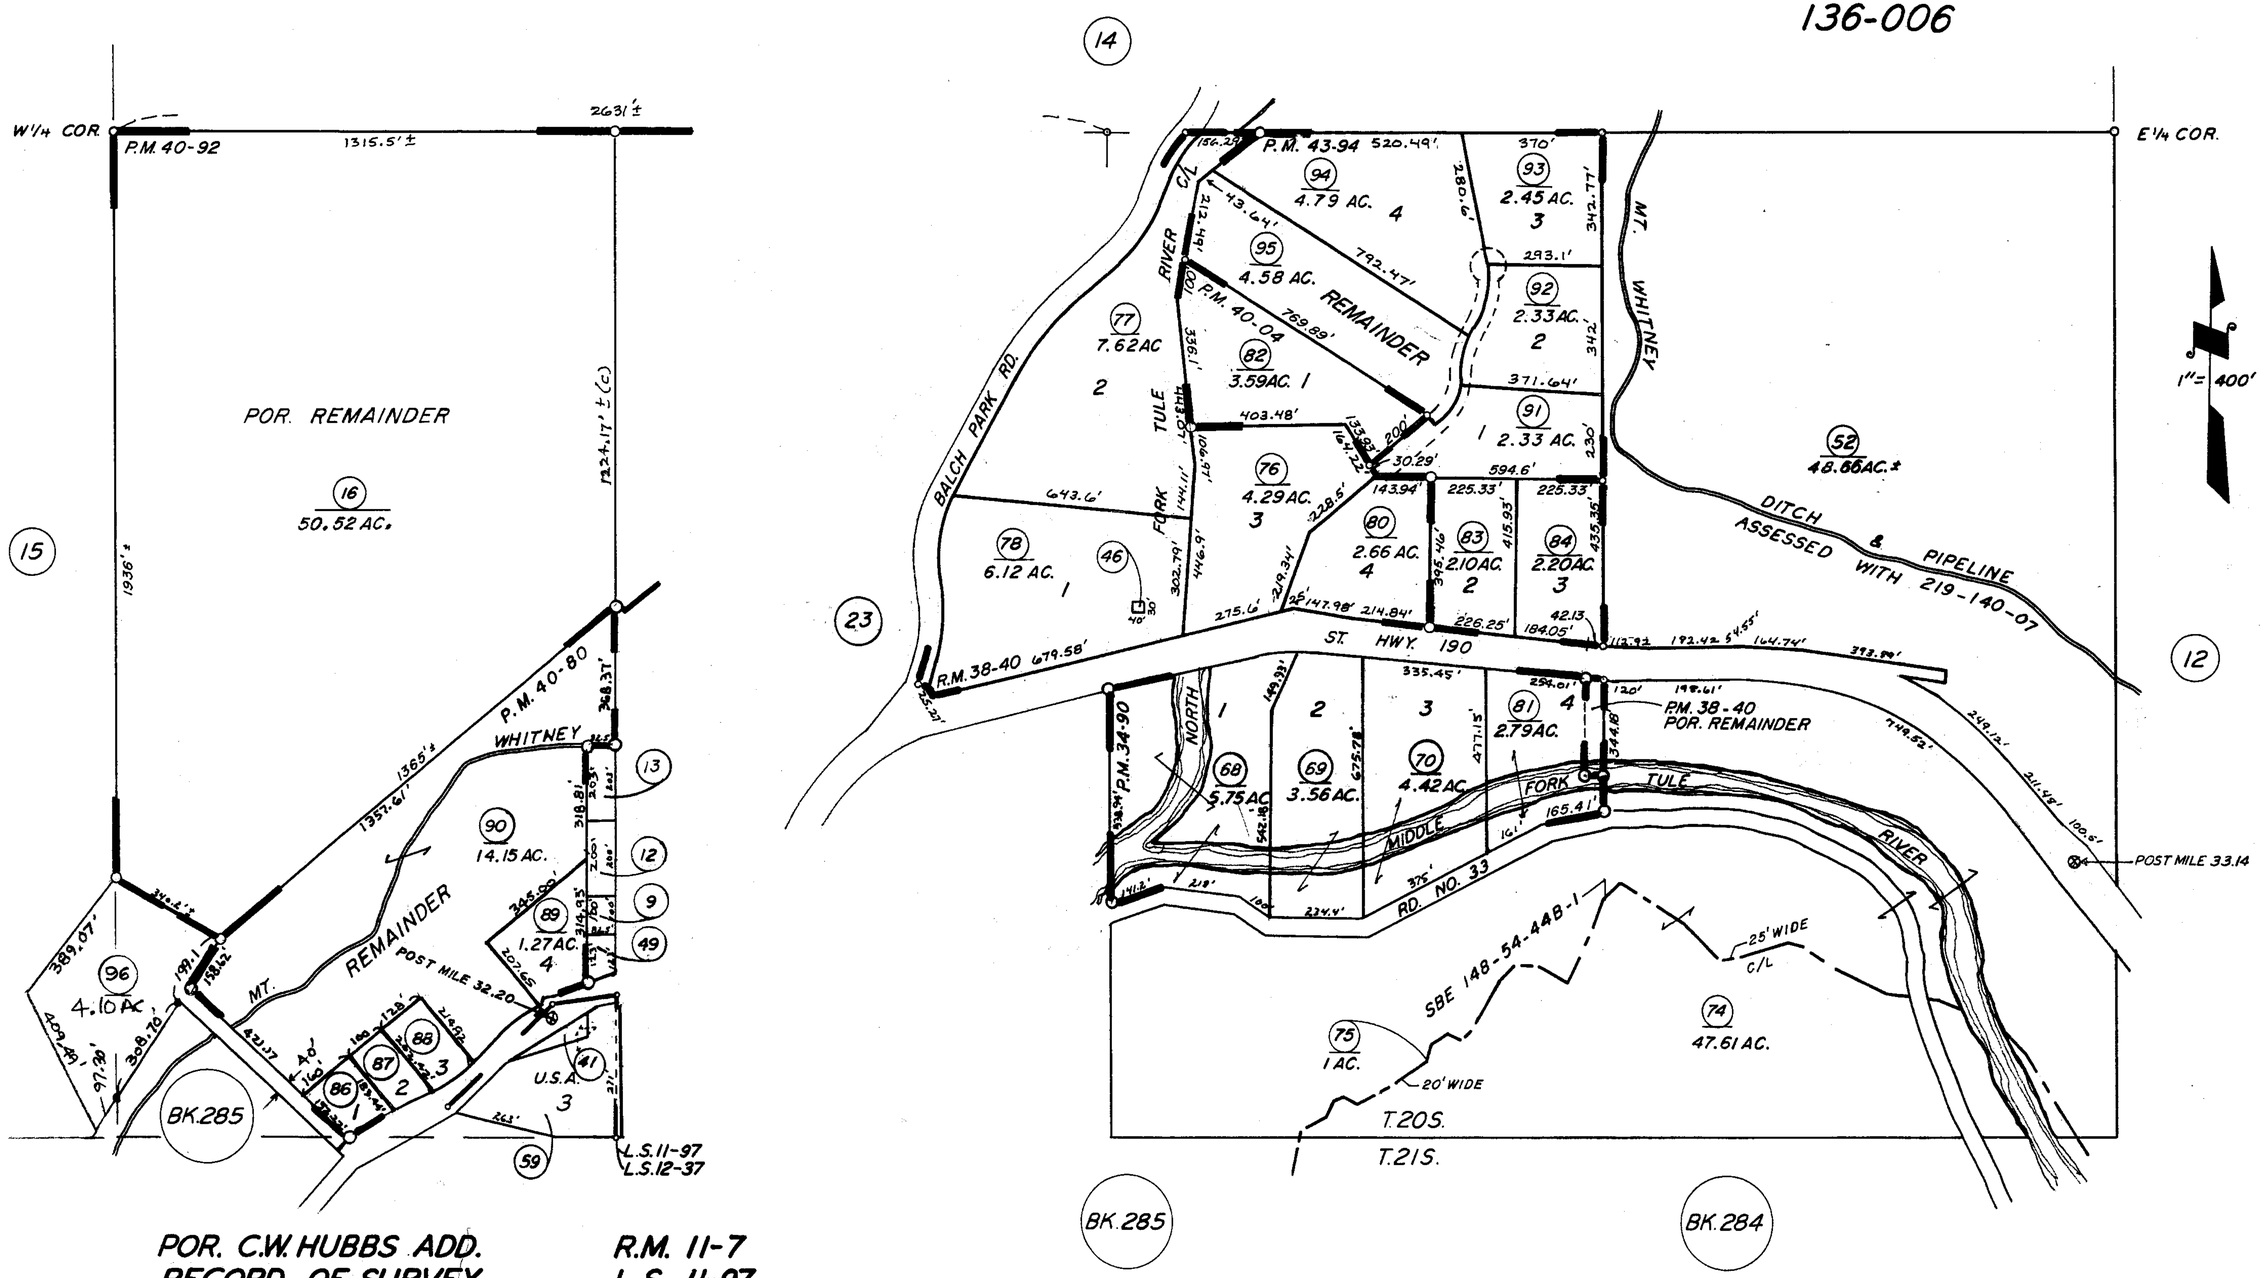

POR. C.W. HUBBS ADD.	R.M. 11-7
RECORD OF SURVEY	L.S. 11-97
RECORD OF SURVEY	L.S. 12-37
PARCEL MAP 3388	P.M. 34-90
PARCEL MAP 3737	P.M. 38-40
PARCEL MAP 3900	P.M. 40-4
PARCEL MAP 3976	P.M. 40-80
POR. PARCEL MAP 3988	P.M. 40-92
PARCEL MAP 4290	P.M. 43-94

ASSESSOR'S MAPS BK. 219, PG. 13

COUNTY OF TULARE, CALIF.

NOTE — ASSESSOR'S BLOCK NUMBERS SHOWN IN ELLIPSES
ASSESSOR'S PARCEL NUMBERS SHOWN IN CIRCLES