DISCLAIMER

THIS MAP WAS PREPARED FOR LOCAL PROPERTY ASSESSMENT PURPOSES ONLY AND THE PARCELS SHOWN HEREON MAY NOT COMPLY WITH STATE AND LOCAL SUBDIVISION ORDINANCES, AND NO LIABILITY IS ASSUMED FOR THE USE OF THE INFORMATION SHOWN HEREON.

N1/2 SEC.2, T.20S., R.29E., M.D.B.&M.

Tax Area Codes 219–21
136–006

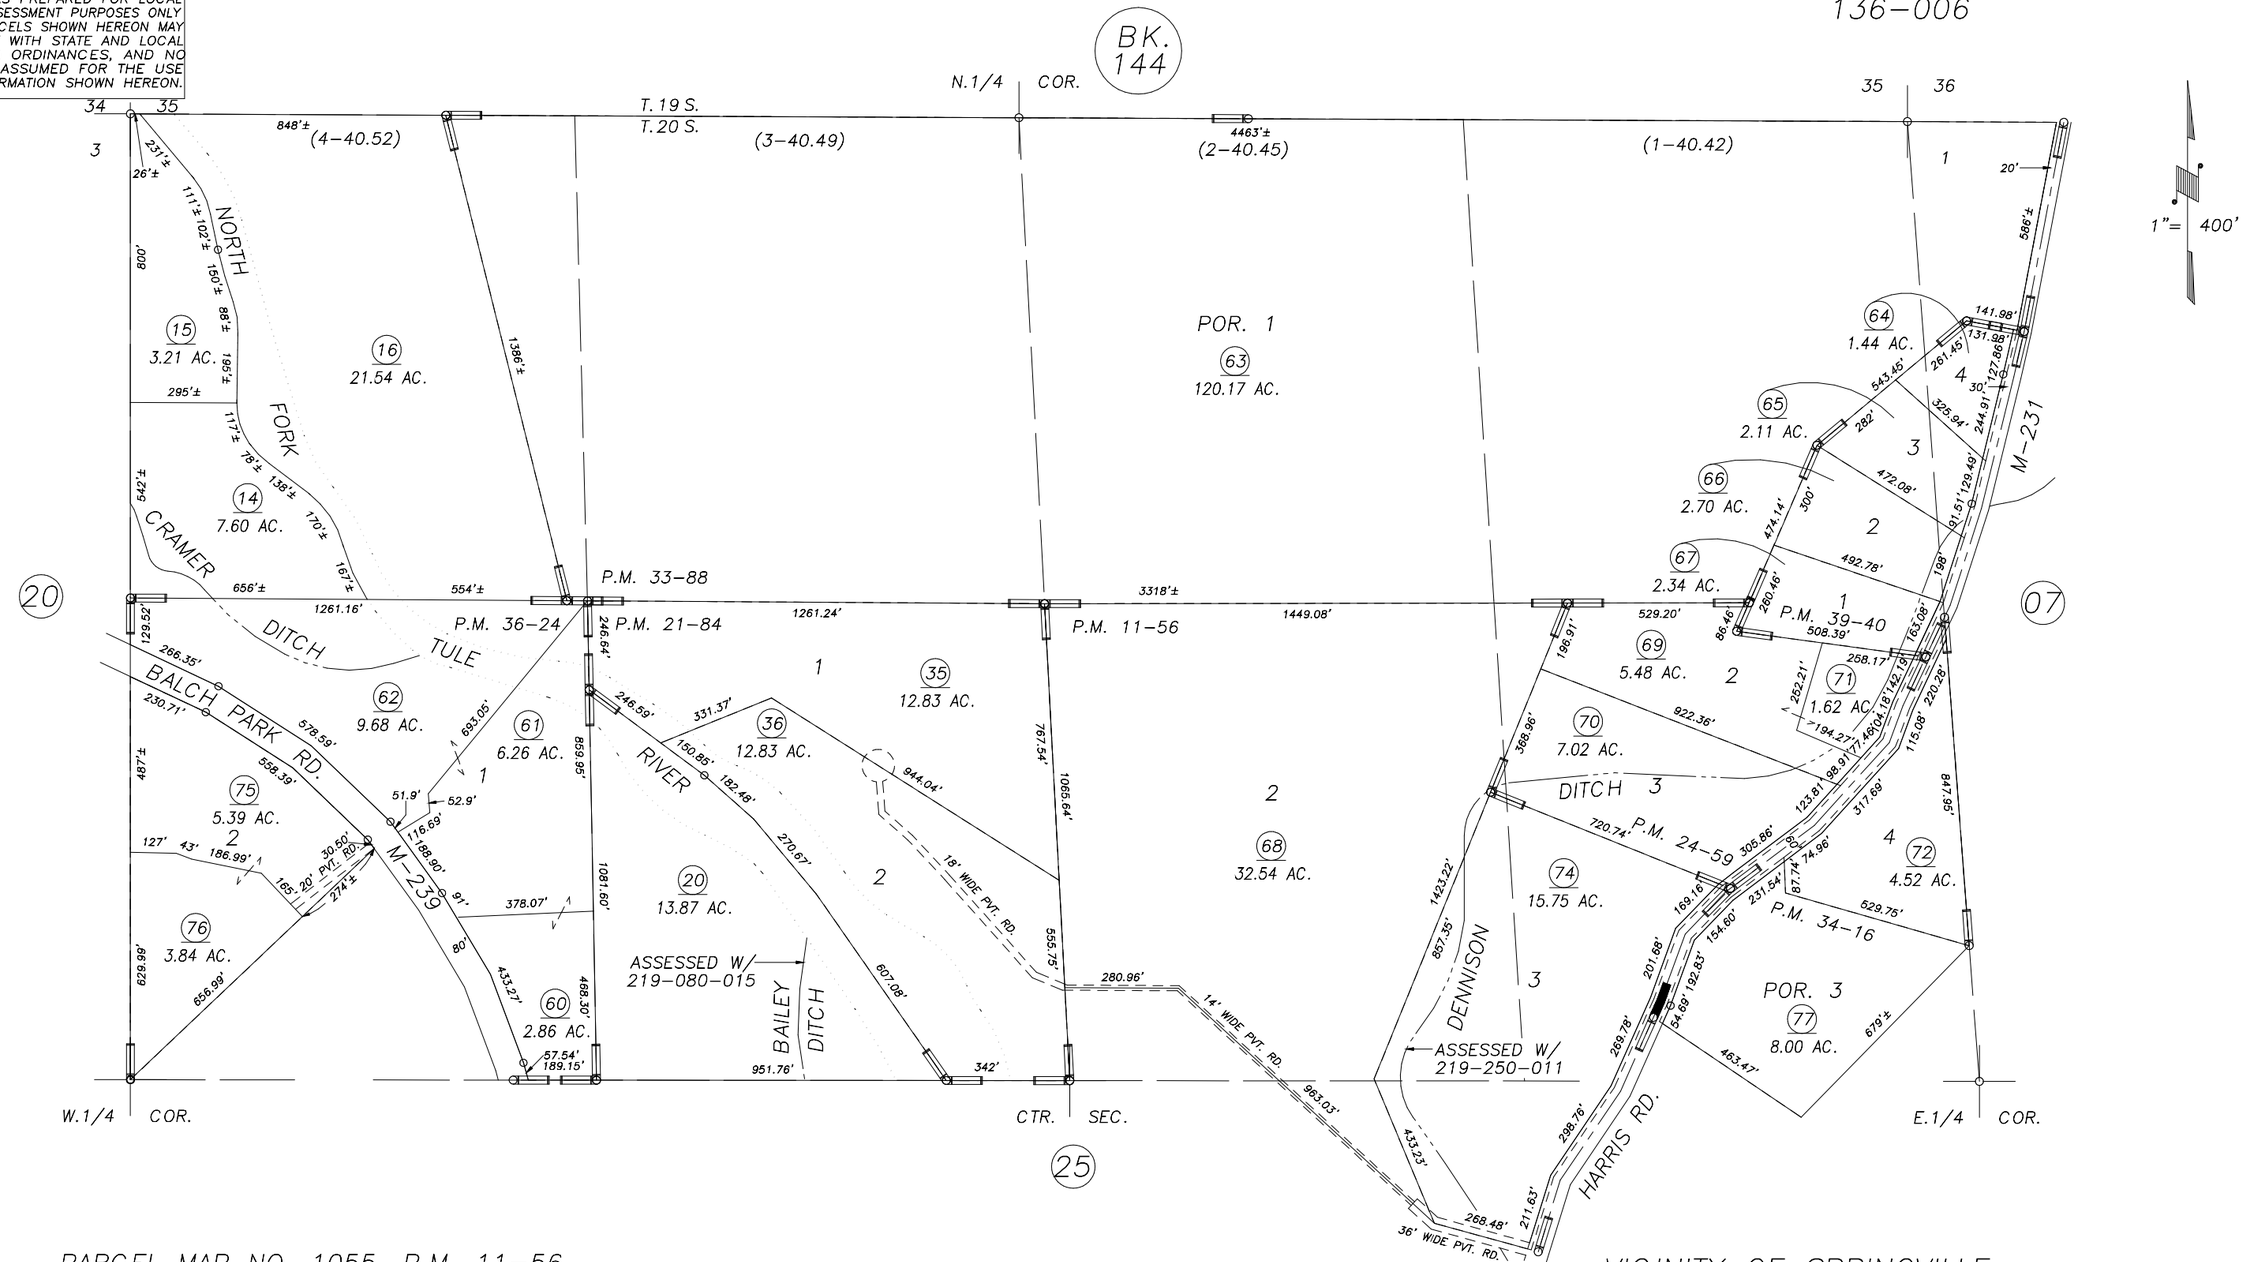

PARCEL MAP NO. 1055, P.M. 11–56
PARCEL MAP NO. 2083, P.M. 21–84
PARCEL MAP NO. 2358, P.M. 24–59
POR. PARCEL MAP NO. 3286, P.M. 33–88
POR. PARCEL MAP NO. 3314, P.M. 34–16
POR. PARCEL MAP NO. 3522, P.M. 36–24
PARCEL MAP NO. 3837, P.M. 39–40

VICINITY OF SPRINGVILLE
ASSESSOR'S MAPS BK.219 , PG.21
COUNTY OF TULARE, STATE OF CALIFORNIA, U.S.A.

NOTE: Assessor's Parcel Numbers Shown in Circles (1)
Assessor's Block Numbers Shown in Elipses (123)

REVISION	DATE	TECH
2013–0066940	10/12/2015	JRS