DISCLAIMER

THIS MAP WAS PREPARED FOR LOCAL PROPERTY ASSESSMENT PURPOSES ONLY. THE PARCELS SHOWN HEREON MAY NOT COMPLY WITH STATE AND LOCAL SUBDIVISION ORDINANCES. NO LIABILITY IS ASSUMED FOR THE USE OF THE INFORMATION HEREON.

REVISED: 04/11/2014
REASON: 2010-0051710
CAD TECH: NFL

SEC. 31 & 32, T.20S., R.29E., M.D.B. & M.

TAX CODE AREA 136-006

219-22

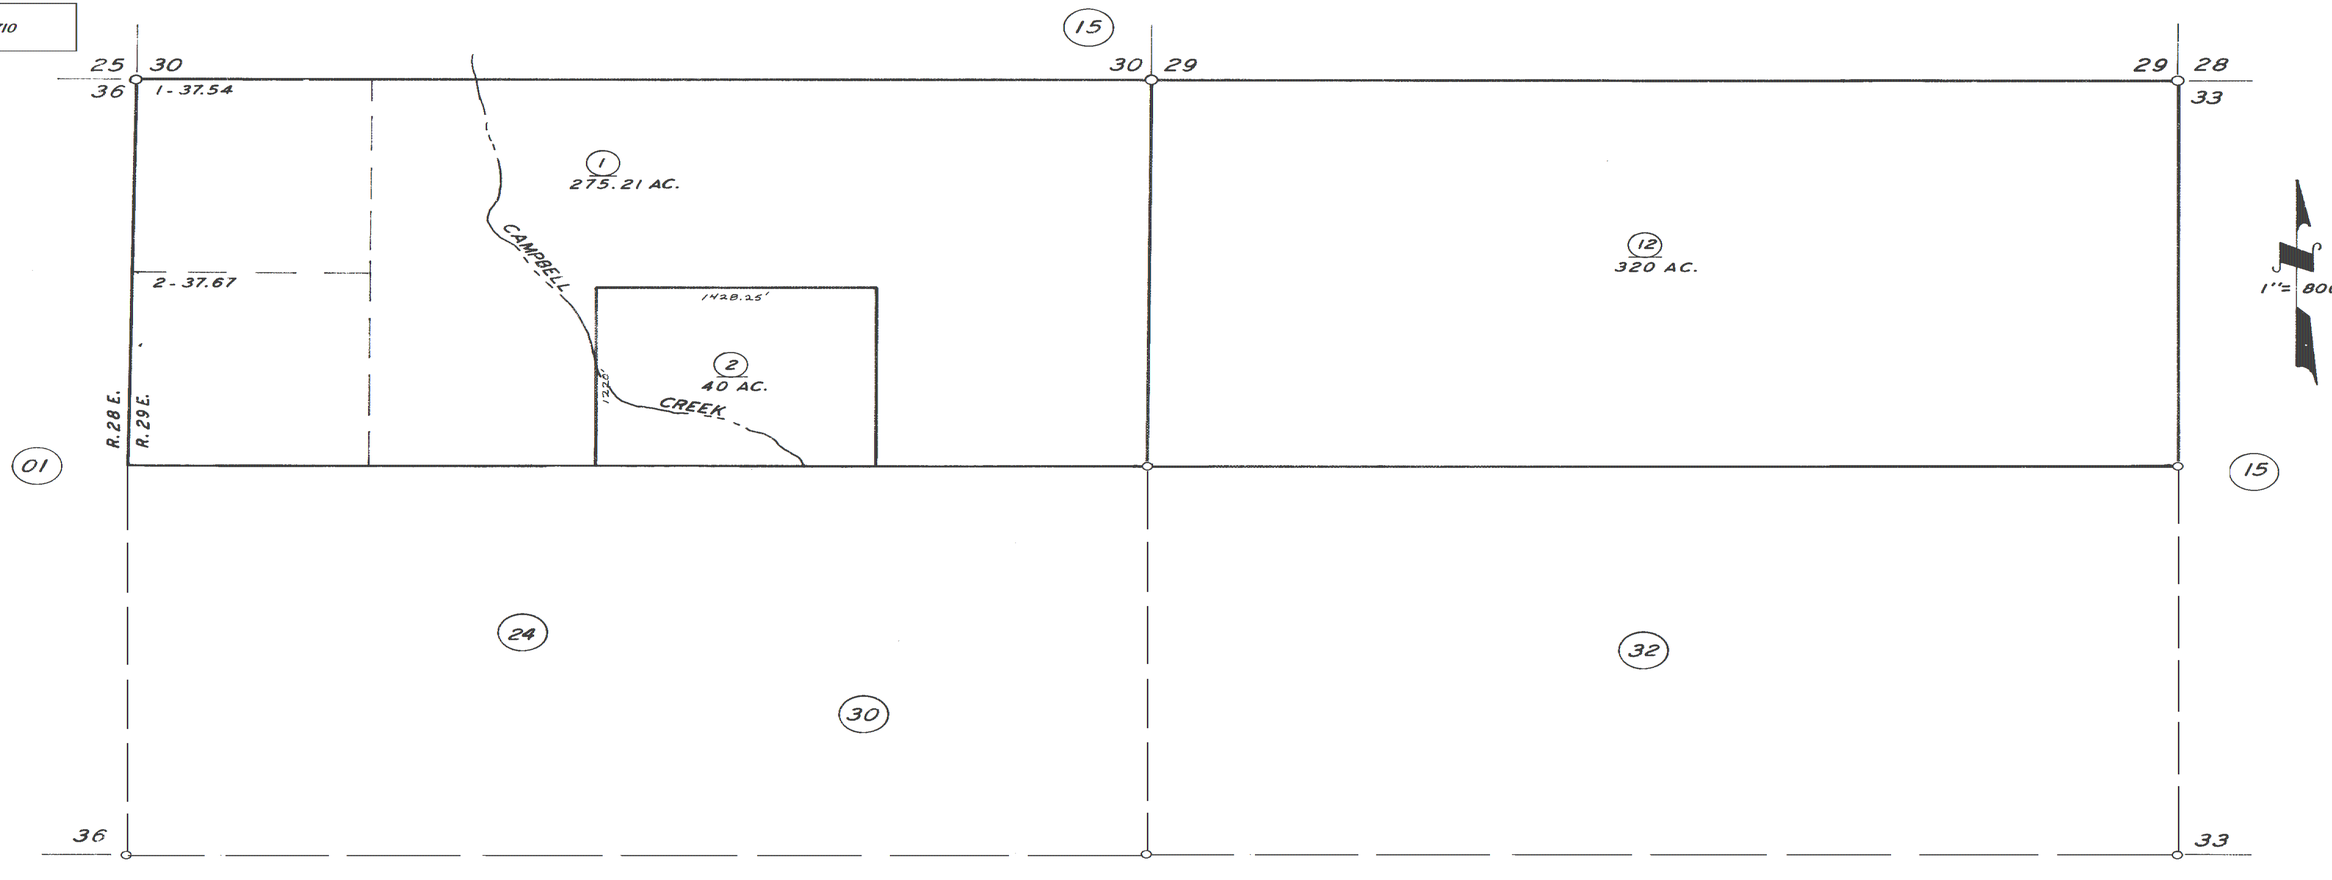

PARCEL MAP 1000, P.M. 11-1

PARCEL MAP 2107, P.M. 22-8

PARCEL MAP 2725, P.M. 28-26

BK. 284

ASSESSOR'S MAPS BK. 219 PG. 22
COUNTY OF TULARE, CALIF.

NOTE—ASSESSOR'S BLOCK NUMBERS SHOWN IN ELIPSES
ASSESSOR'S PARCEL NUMBERS SHOWN IN CIRCLES