S 1/2 SEC. 31, T.20S., R.29E., M.D.B.&M.

TAX CODE AREA 136-006

219-24

DISCLAIMER

THIS MAP WAS PREPARED FOR LOCAL PROPERTY ASSESSMENT PURPOSES ONLY. THE PARCELS SHOWN HEREON MAY NOT COMPLY WITH STATE AND LOCAL SUBDIVISION ORDINANCES. NO LIABILITY IS ASSUMED FOR THE USE OF THE INFORMATION HEREON.

REVISED: 12/9/2011
REASON: 2007-0076194
CAD TECH: JLC

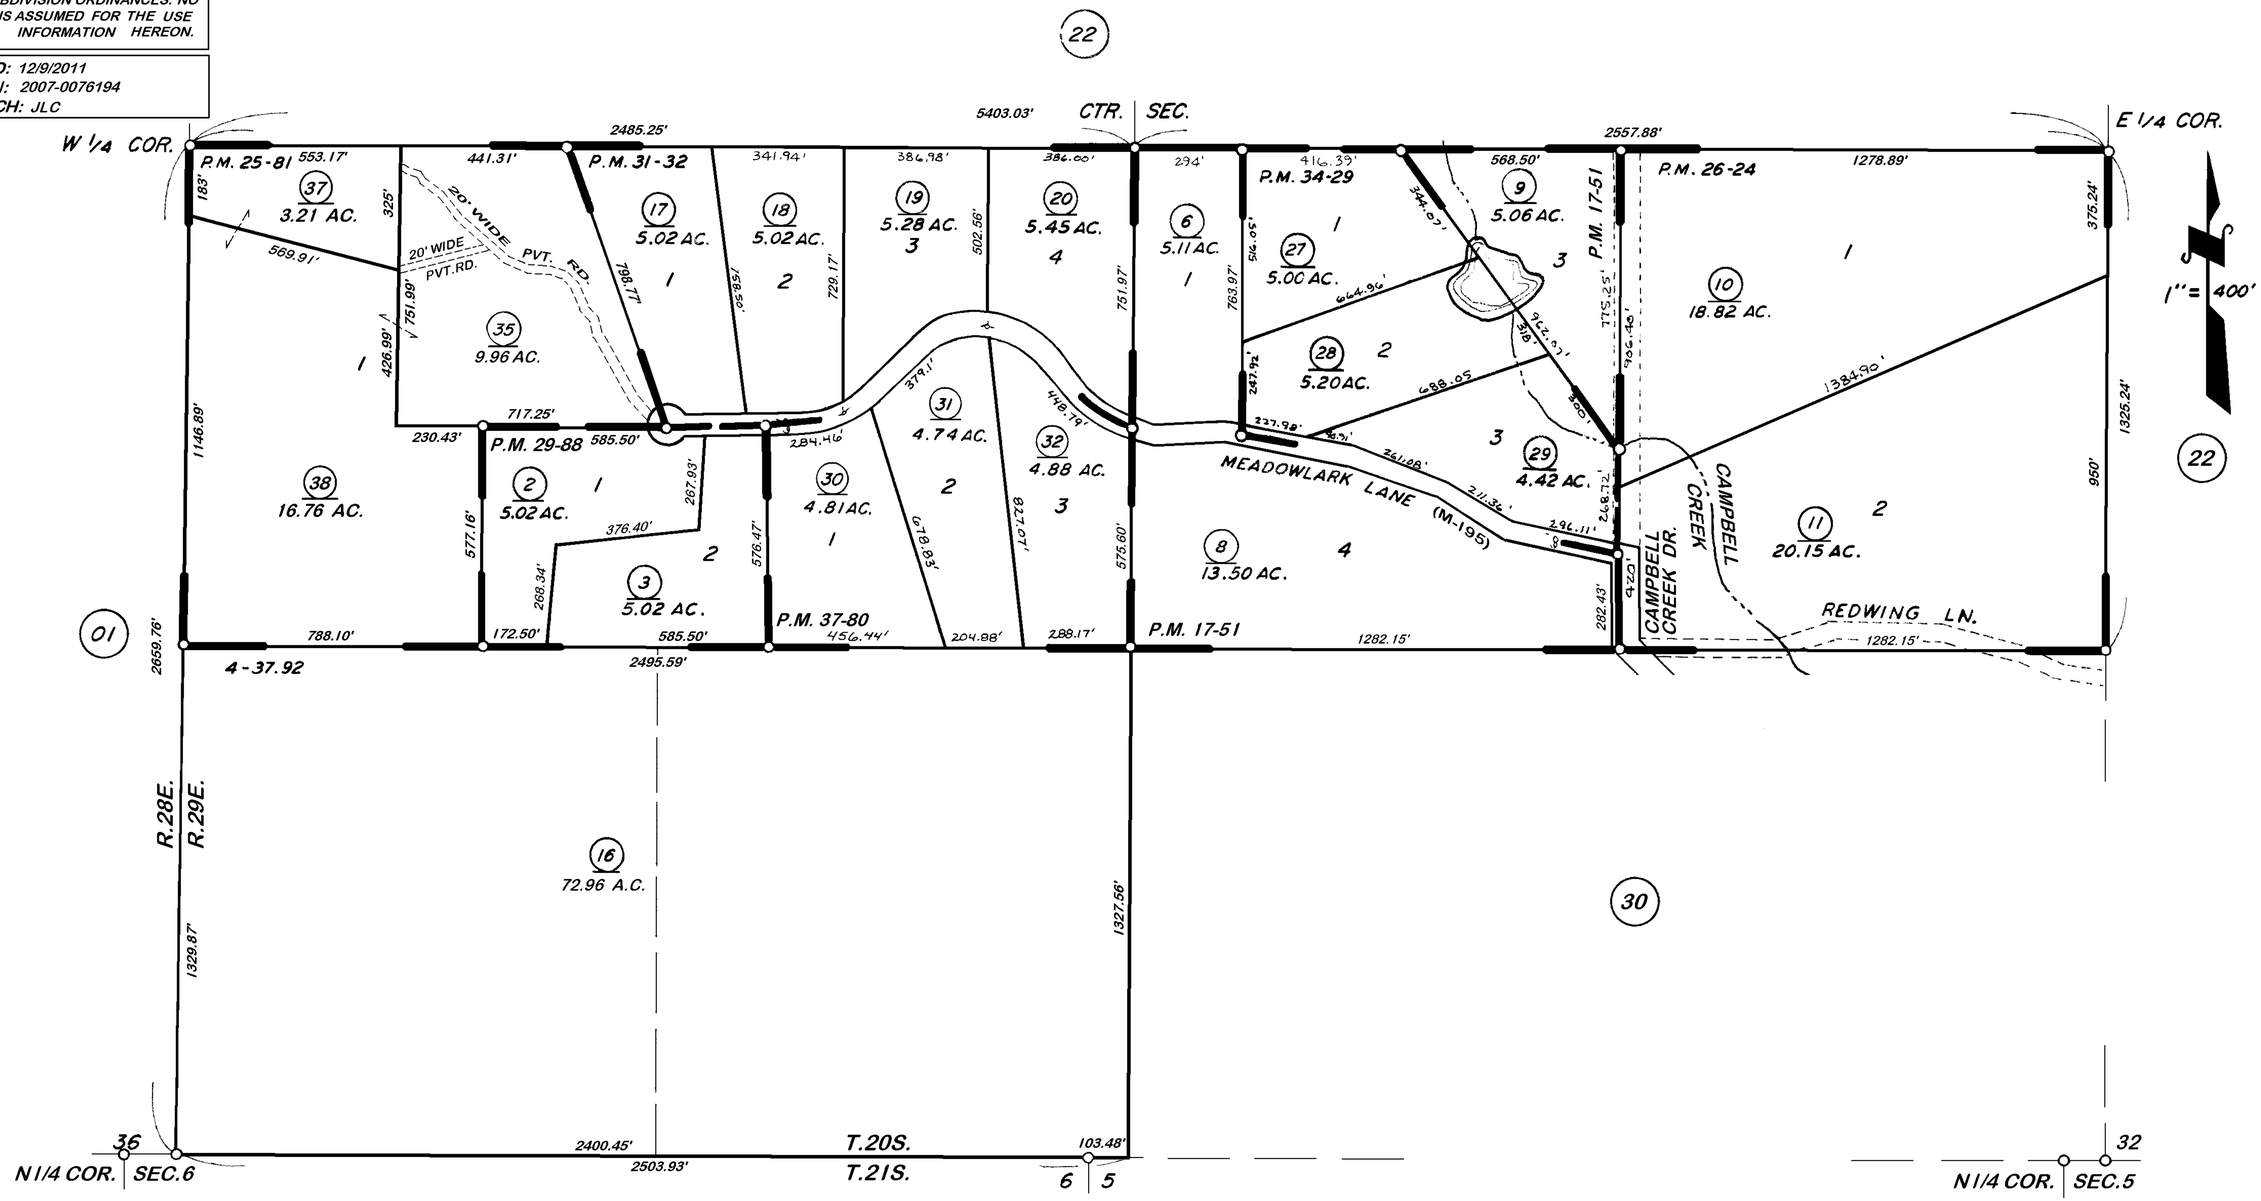

PARCEL MAP NO. 1650, P.M. 17-51
PARCEL MAP NO. 2480, P.M. 25-81
PARCEL MAP NO. 2523, P.M. 26-24
PARCEL MAP NO. 2887, P.M. 29-88
PARCEL MAP NO. 3031, P.M. 31-32
PARCEL MAP NO. 3327, P.M. 34-29
PARCEL MAP NO. 3677, P.M. 37-80

VICINITY OF SPRINGVILLE
ASSESSOR'S MAPS BK. 219, PG. 24
COUNTY OF TULARE, CALIF.

NOTE—ASSESSOR'S BLOCK NUMBERS SHOWN IN ELLIPSES
ASSESSOR'S PARCEL NUMBERS SHOWN IN CIRCLES