DISCLAIMER

THIS MAP WAS PREPARED FOR LOCAL PROPERTY ASSESSMENT PURPOSES ONLY AND THE PARCELS SHOWN HEREON MAY NOT COMPLY WITH STATE AND LOCAL SUBDIVISION ORDINANCES, AND NO LIABILITY IS ASSUMED FOR THE USE OF THE INFORMATION SHOWN HEREON.

N1/2 OF N1/2 SEC.10, T.20S., R.29E., M.D.B.&M.

Tax Area Codes 219–27
136–006

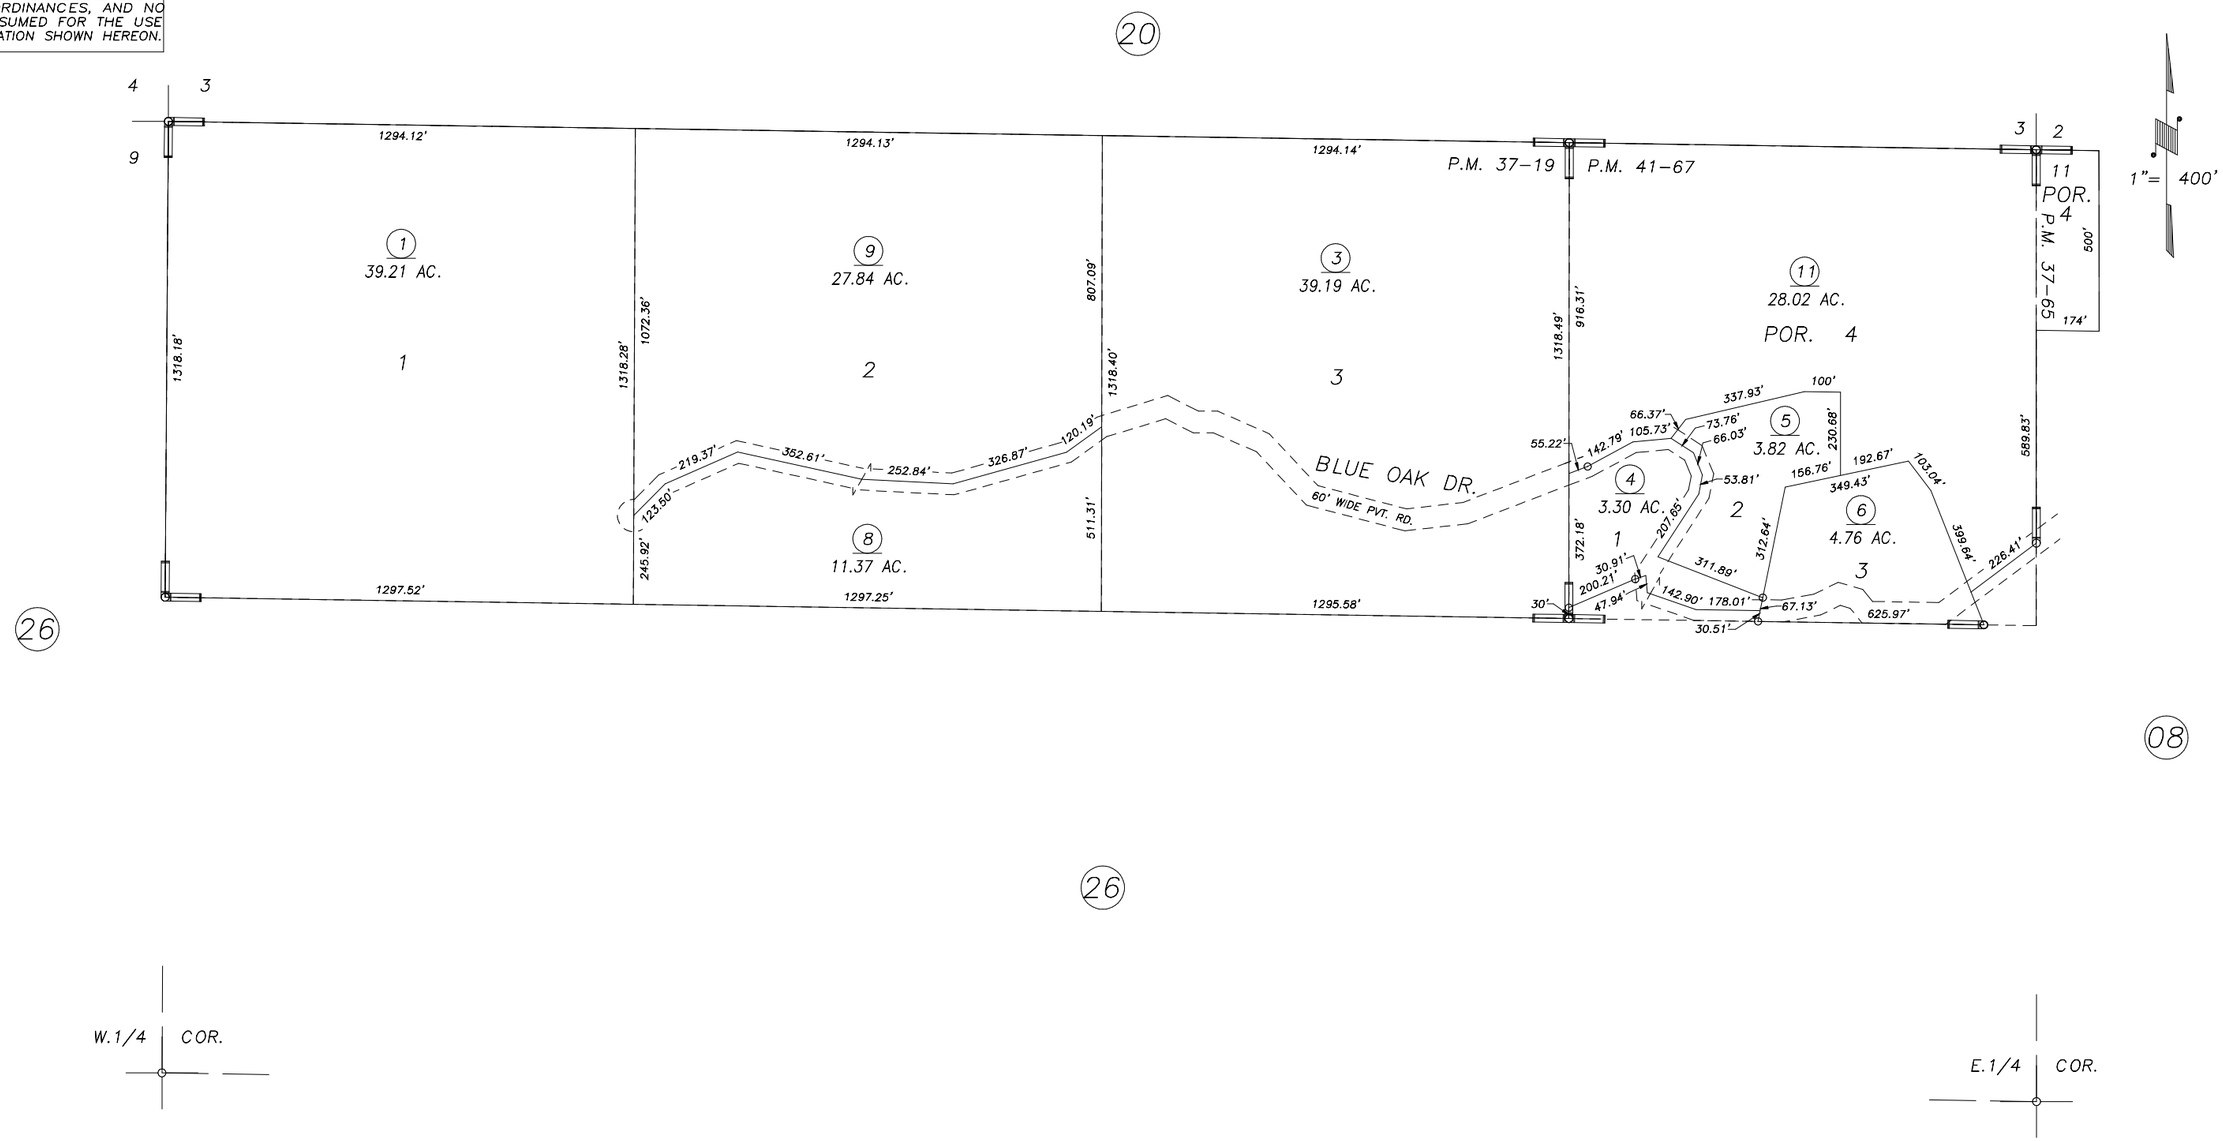

PARCEL MAP 3616, P.M. 37–19
PARCEL MAP 4063, P.M. 41–67
POR. PARCEL MAP 3662, P.M. 37–65

VICINITY OF MILO
ASSESSOR'S MAPS BK.219 , PG.27
COUNTY OF TULARE, CALIFORNIA, U.S.A.

NOTE: Assessor's Parcel Numbers Shown in Circles (1)
Assessor's Block Numbers Shown in Elipses (123)

2007–0053963	10/18/2007	JLC
REVISION	DATE	TECH