S.1/2 OF NE.1/4 GOV'T. TRACT 45, T.20S., R.31E., M.D.B.&M. Tax Area Codes 136–006 220–08

DISCLAIMER

THIS MAP WAS PREPARED FOR LOCAL PROPERTY ASSESSMENT PURPOSES ONLY AND THE PARCELS SHOWN HEREON MAY NOT COMPLY WITH STATE AND LOCAL SUBDIVISION ORDINANCES, AND NO LIABILITY IS ASSUMED FOR THE USE OF THE INFORMATION SHOWN HEREON.

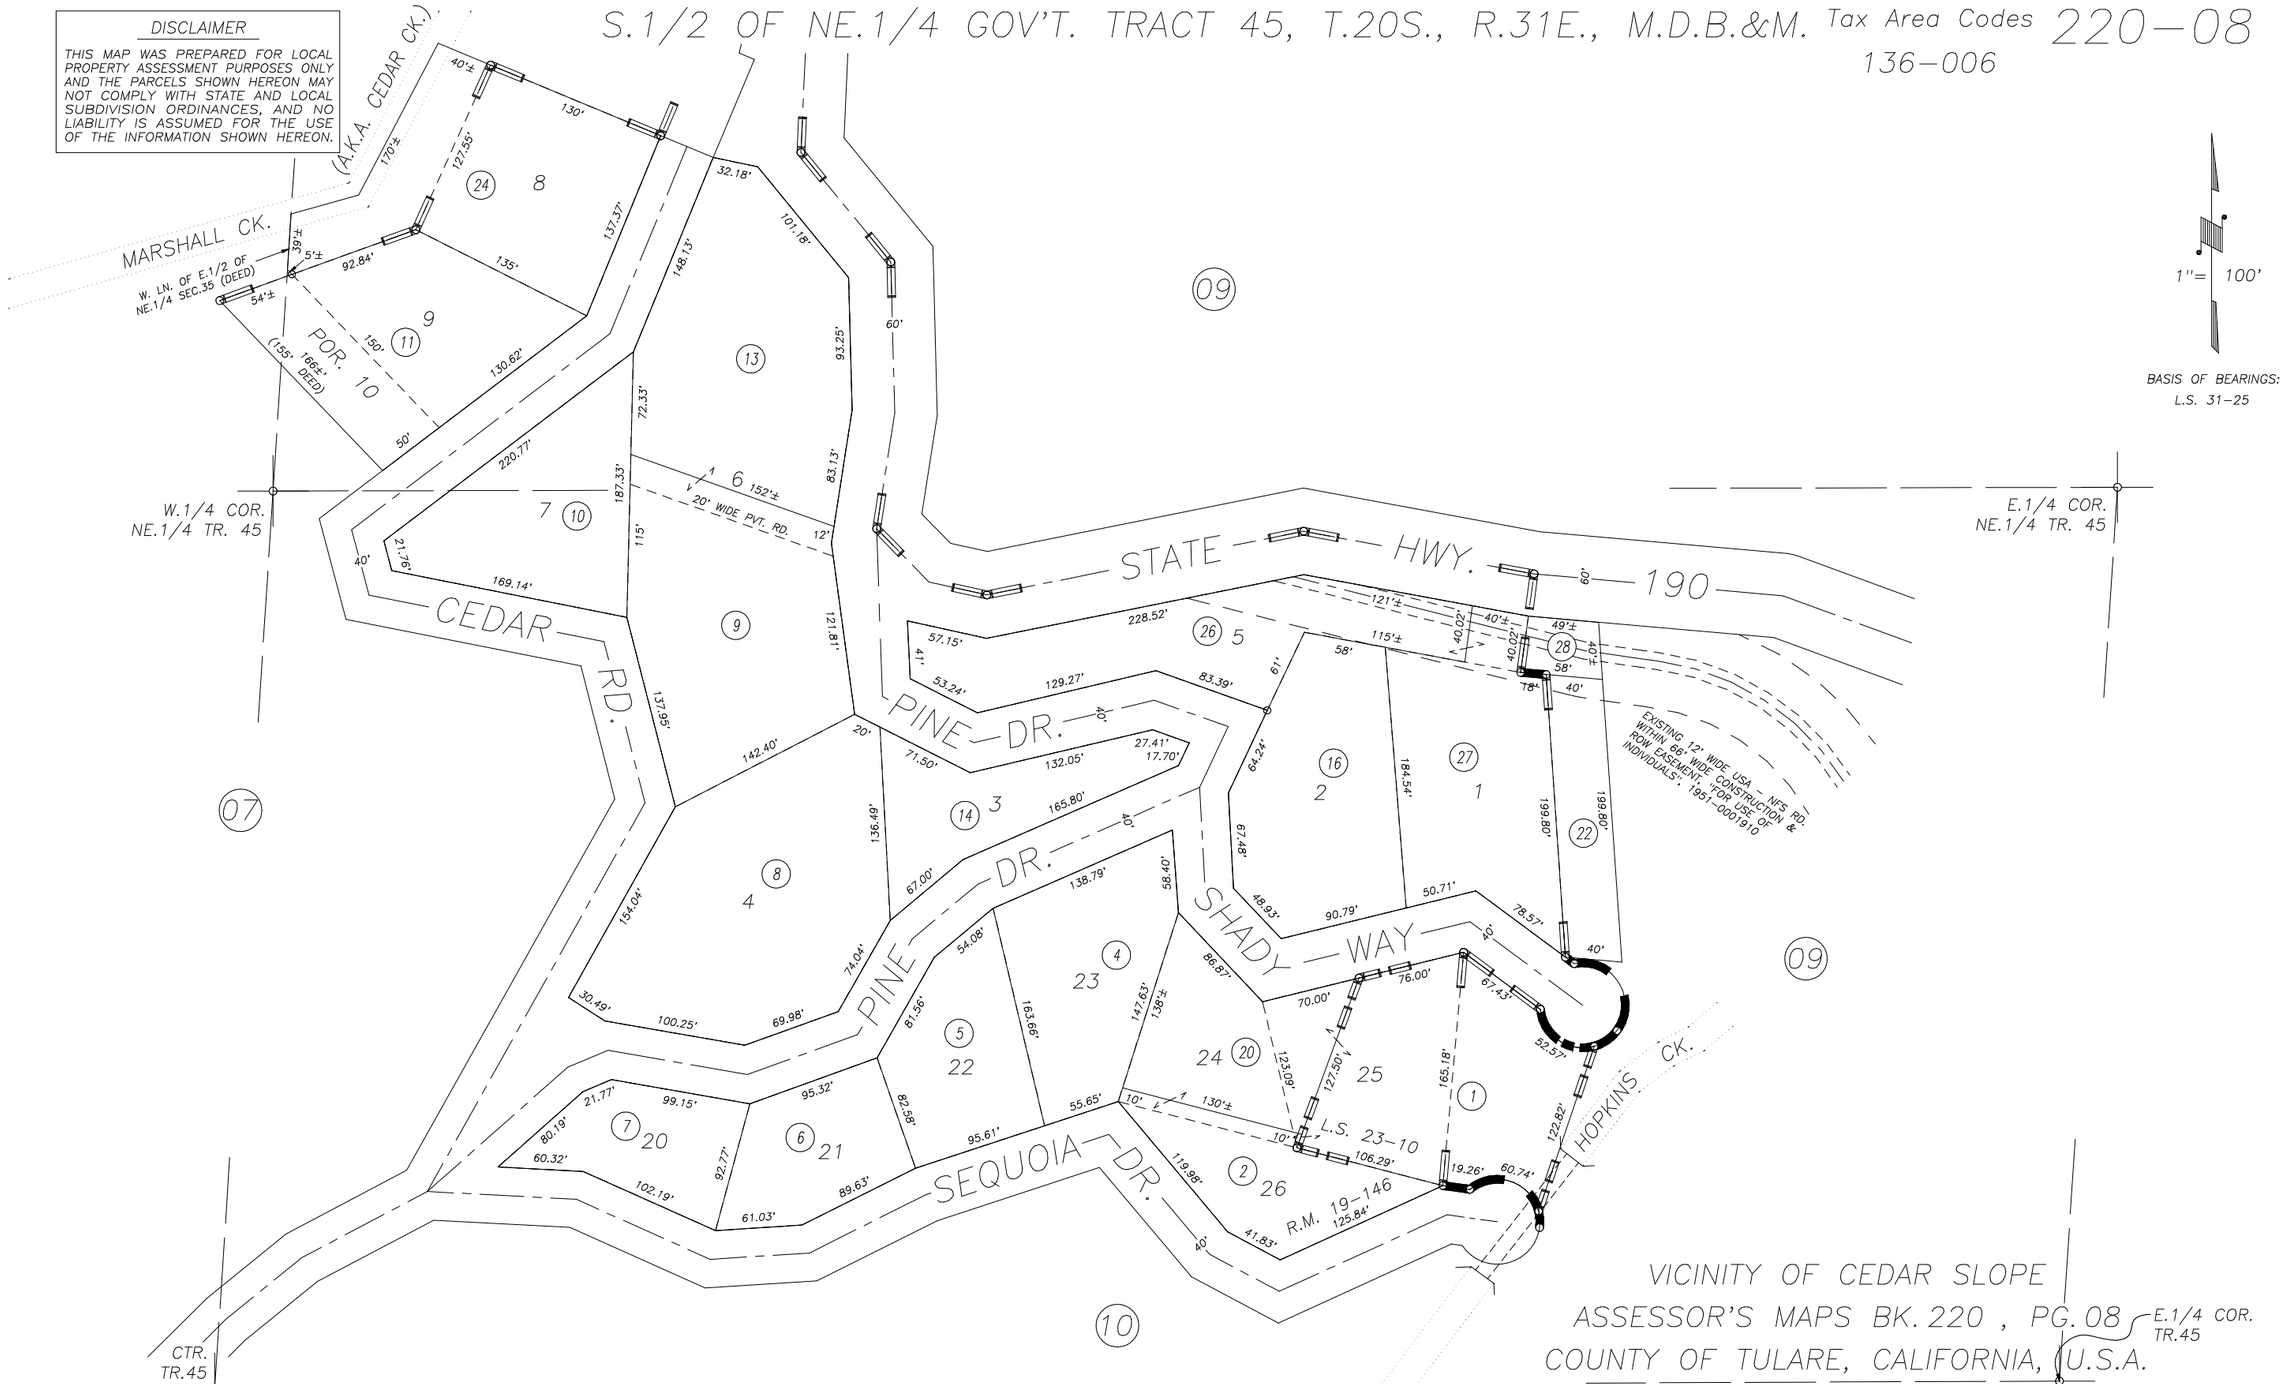

VICINITY OF CEDAR SLOPE
ASSESSOR'S MAPS BK. 220 , PG. 08
COUNTY OF TULARE, CALIFORNIA, U.S.A.

POR. CEDAR SLOPE TRACT NO. 119, R.M. 19–146
RECORD OF SURVEY, L.S. 23–10

NOTE: Assessor's Parcel Numbers Shown in Circles (1)
Assessor's Block Numbers Shown in Elipses (123)

CAD CONVERSION	04/17/2013	CMB
REVISION	DATE	TECH