DISCLAIMER

THIS MAP WAS PREPARED FOR LOCAL PROPERTY ASSESSMENT PURPOSES ONLY AND THE PARCELS SHOWN HEREON MAY NOT COMPLY WITH STATE AND LOCAL SUBDIVISION ORDINANCES, AND NO LIABILITY IS ASSUMED FOR THE USE OF THE INFORMATION SHOWN HEREON.

S1/2 GOV'T TRACT 45, T.20S., R.31E., M.D.B.&M.

Tax Area Codes
136–006

220–11

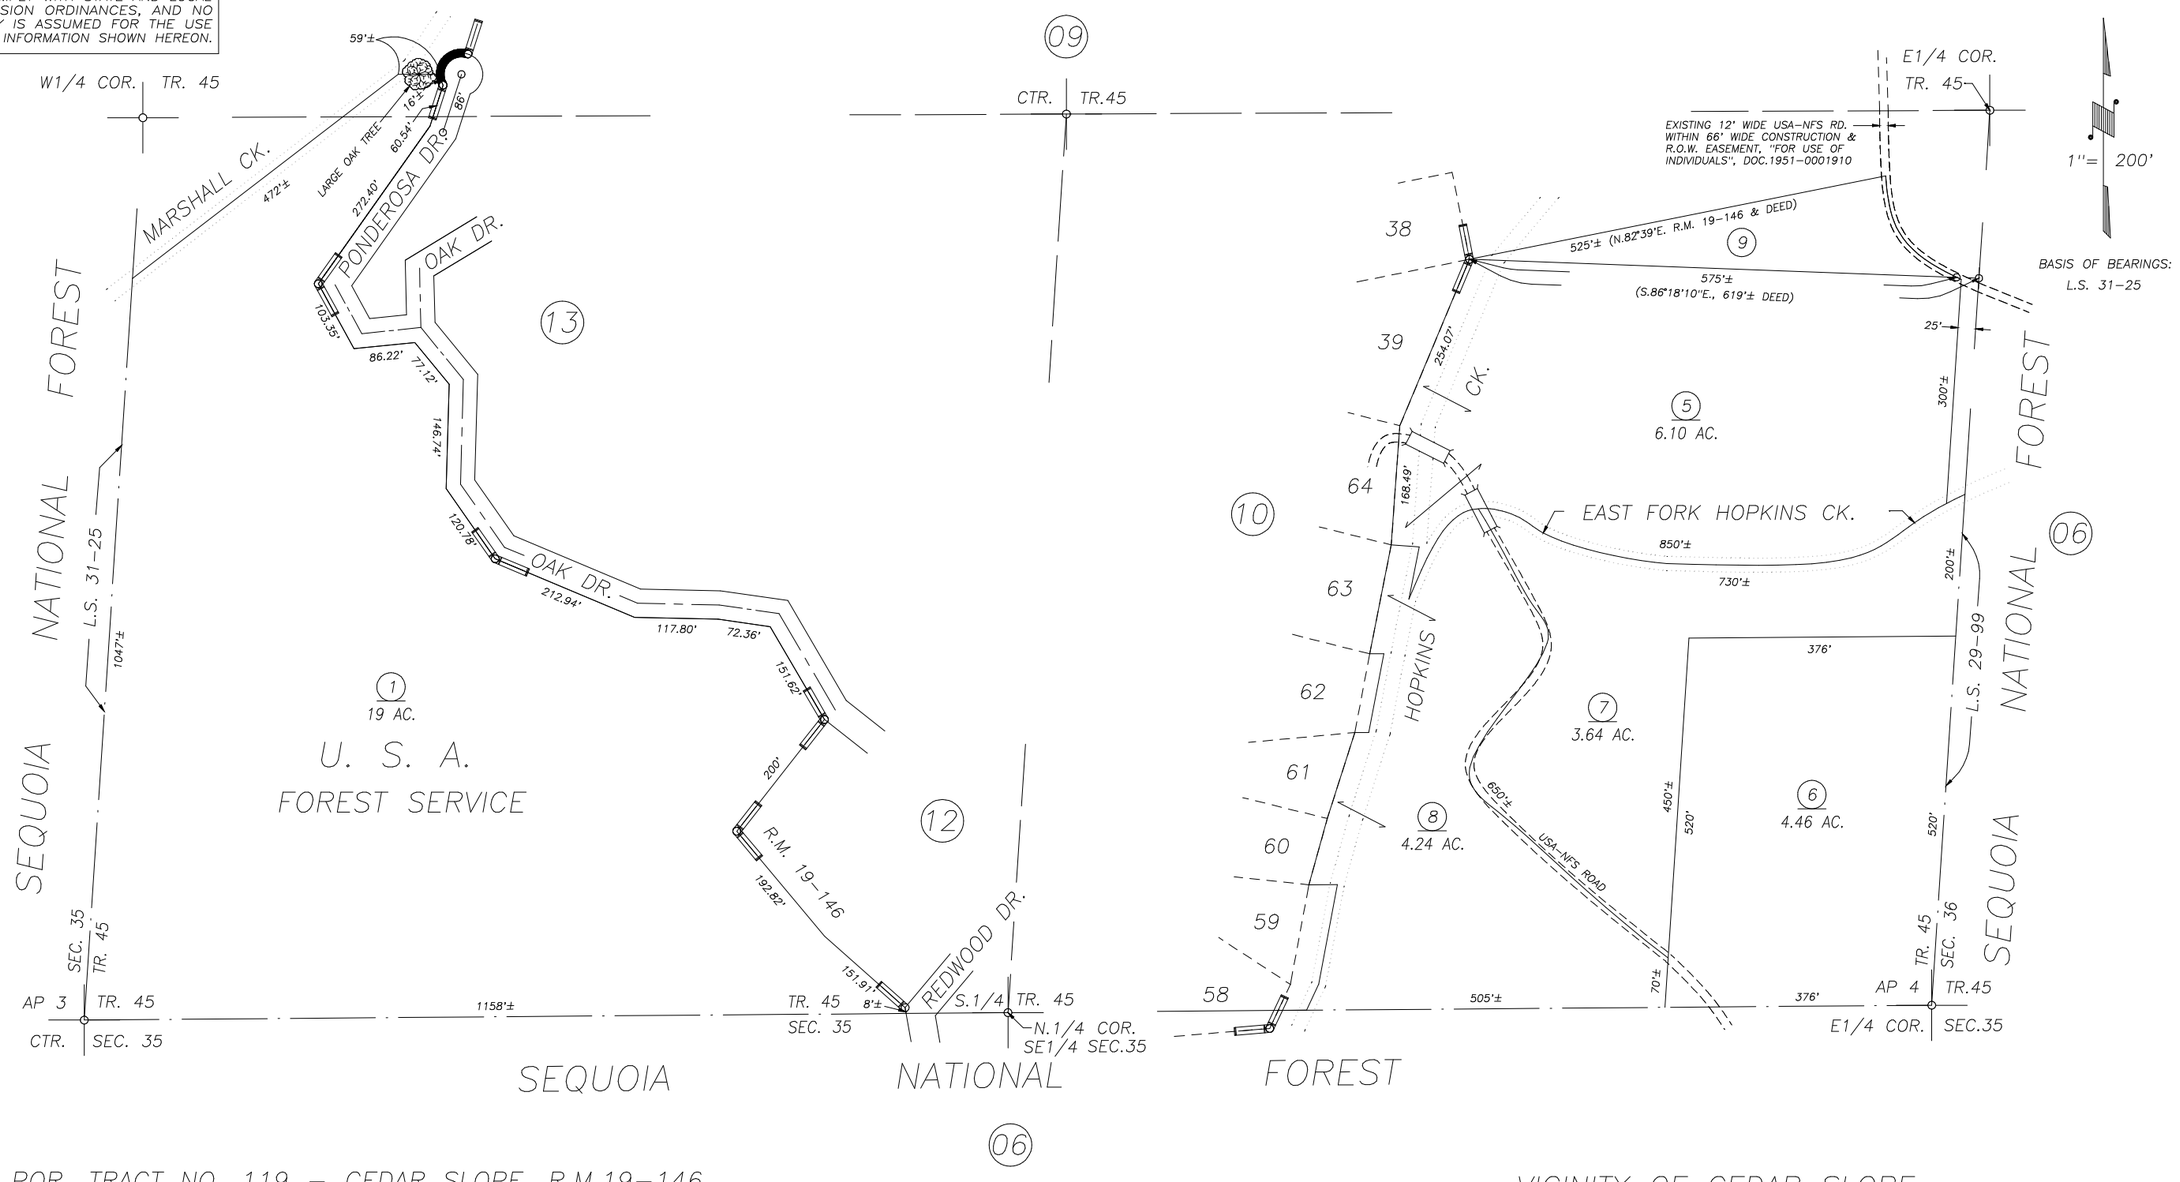

POR. TRACT NO. 119 – CEDAR SLOPE, R.M.19–146
POR. RECORD OF SURVEY, L.S. 31–25

VICINITY OF CEDAR SLOPE
ASSESSOR'S MAPS BK. 220 , PG. 11
COUNTY OF TULARE, CALIFORNIA, U.S.A.

NOTE: Assessor's Parcel Numbers Shown in Circles (1)
Assessor's Block Numbers Shown in Elipses (123)

BLM PLAT–TRACT 45	04/17/2013	KMS
REVISION	DATE	TECH