DISCLAIMER

THIS MAP WAS PREPARED FOR LOCAL PROPERTY ASSESSMENT PURPOSES ONLY. THE PARCELS SHOWN HEREON MAY NOT COMPLY WITH STATE AND LOCAL SUBDIVISION ORDINANCES. NO LIABILITY IS ASSUMED FOR THE USE OF THE INFORMATION HEREON.

REVISED: 2/27/2014
REASON: 2005-0144118
CAD TECH: NFL

POR. S1/2 SEC. 32, T.20S., R.31E., M.D.B. & M.

TAX CODE AREA 220-15

136-006

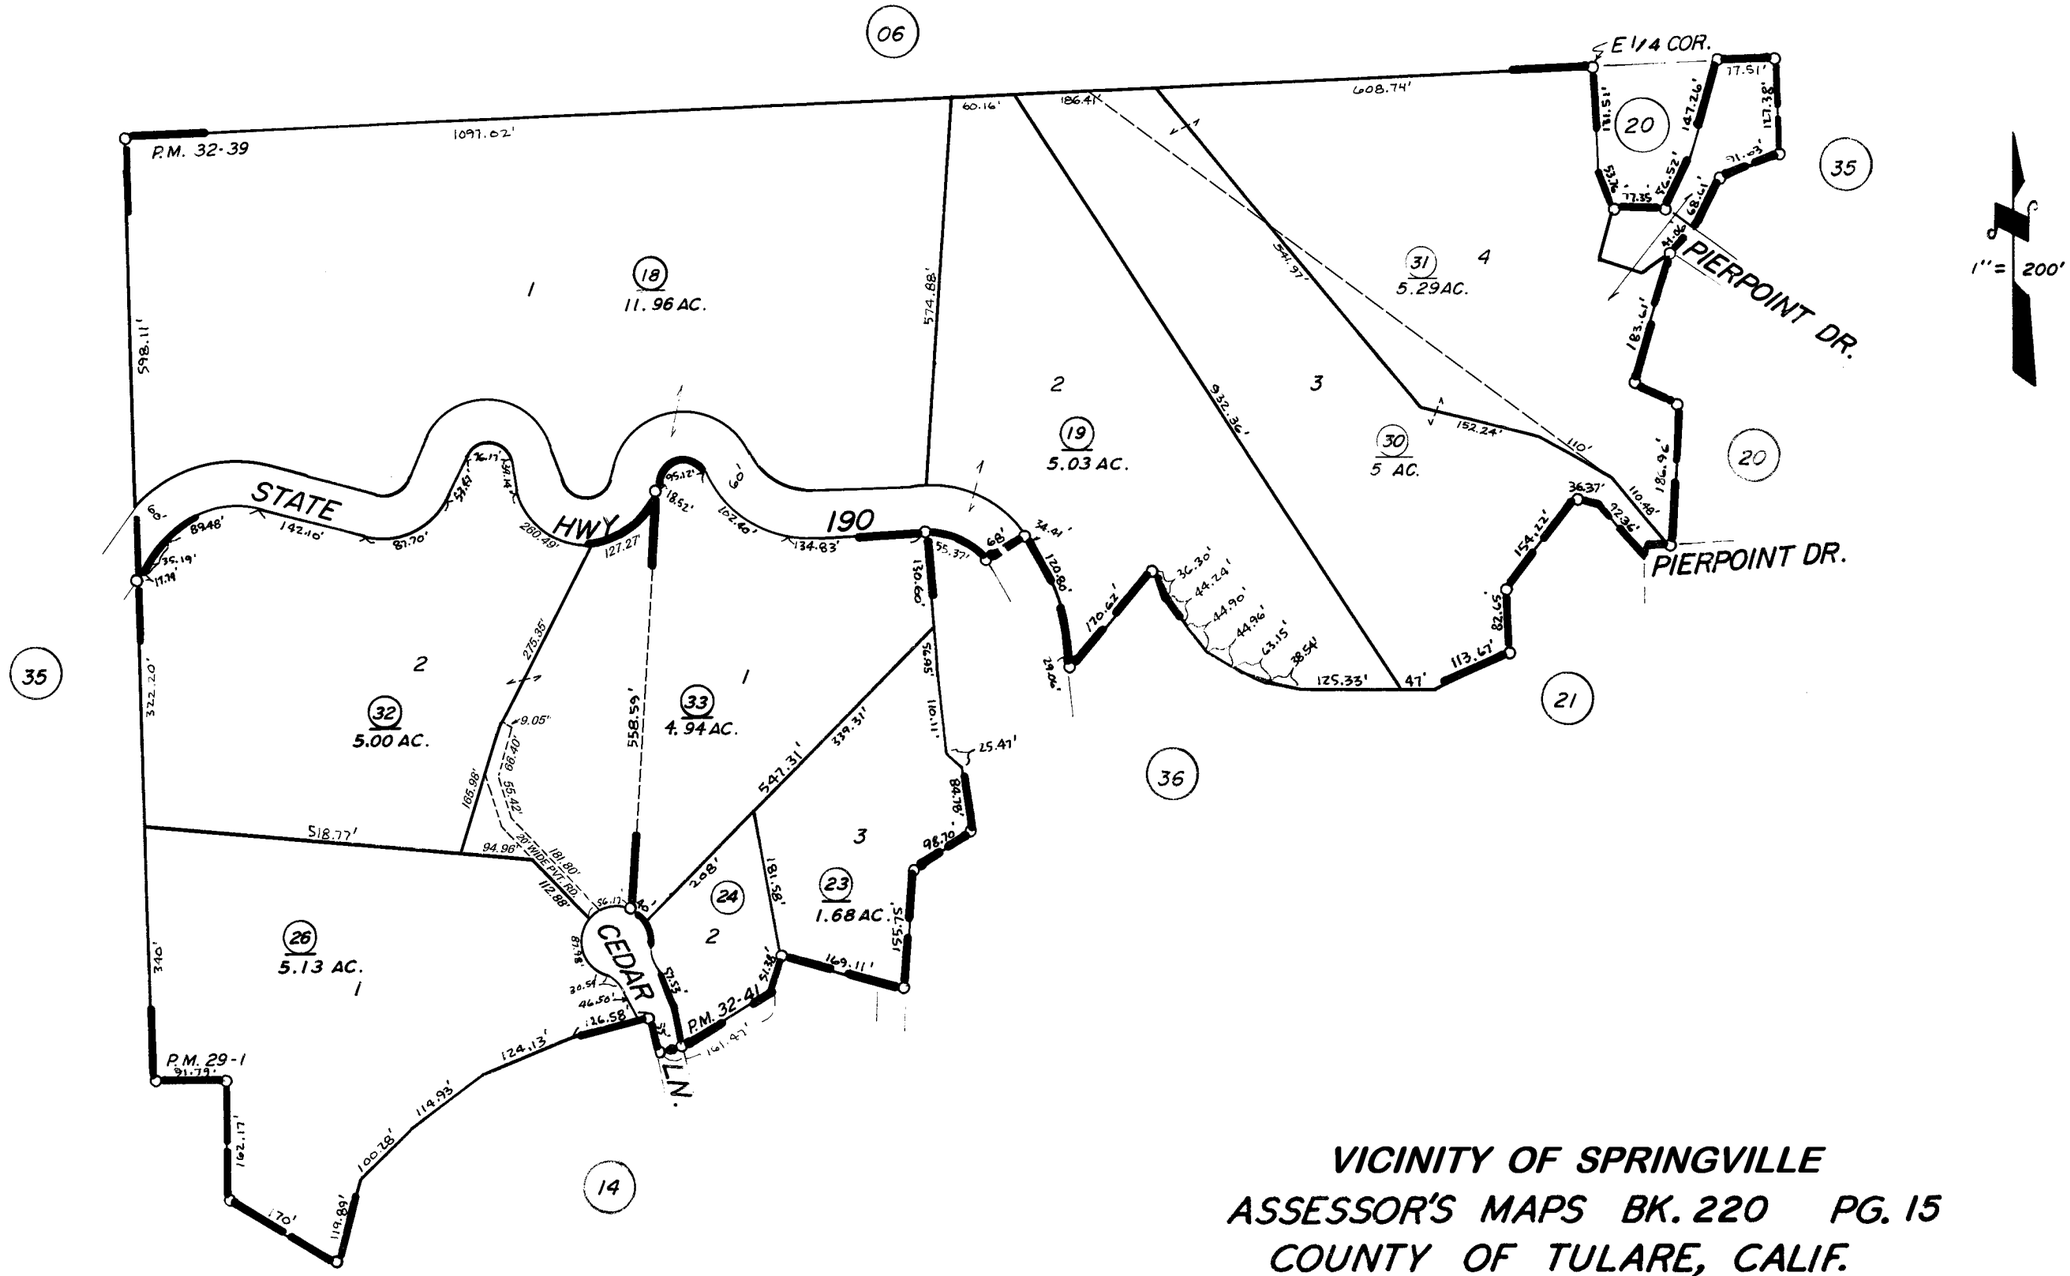

PARCEL MAP 2800, P.M. 29-1
PARCEL MAP 3138, P.M. 32-39
PARCEL MAP 3140, P.M. 32-41

VICINITY OF SPRINGVILLE
ASSESSOR'S MAPS BK. 220 PG. 15
COUNTY OF TULARE, CALIF.

NOTE: Assessor's Parcel Numbers Shown in Circles
Assessor's Block Numbers Shown in Ellipses