DISCLAIMER

THIS MAP WAS PREPARED FOR LOCAL PROPERTY ASSESSMENT PURPOSES ONLY AND THE PARCELS SHOWN HEREON MAY NOT COMPLY WITH STATE AND LOCAL SUBDIVISION ORDINANCES, AND NO LIABILITY IS ASSUMED FOR THE USE OF THE INFORMATION SHOWN HEREON.

S 1/2 OF SE 1/4 OF SW 1/4 SEC. 33, T.20S., R.31E., M.D.B. & M.

Tax Area Code 136-006

220-23

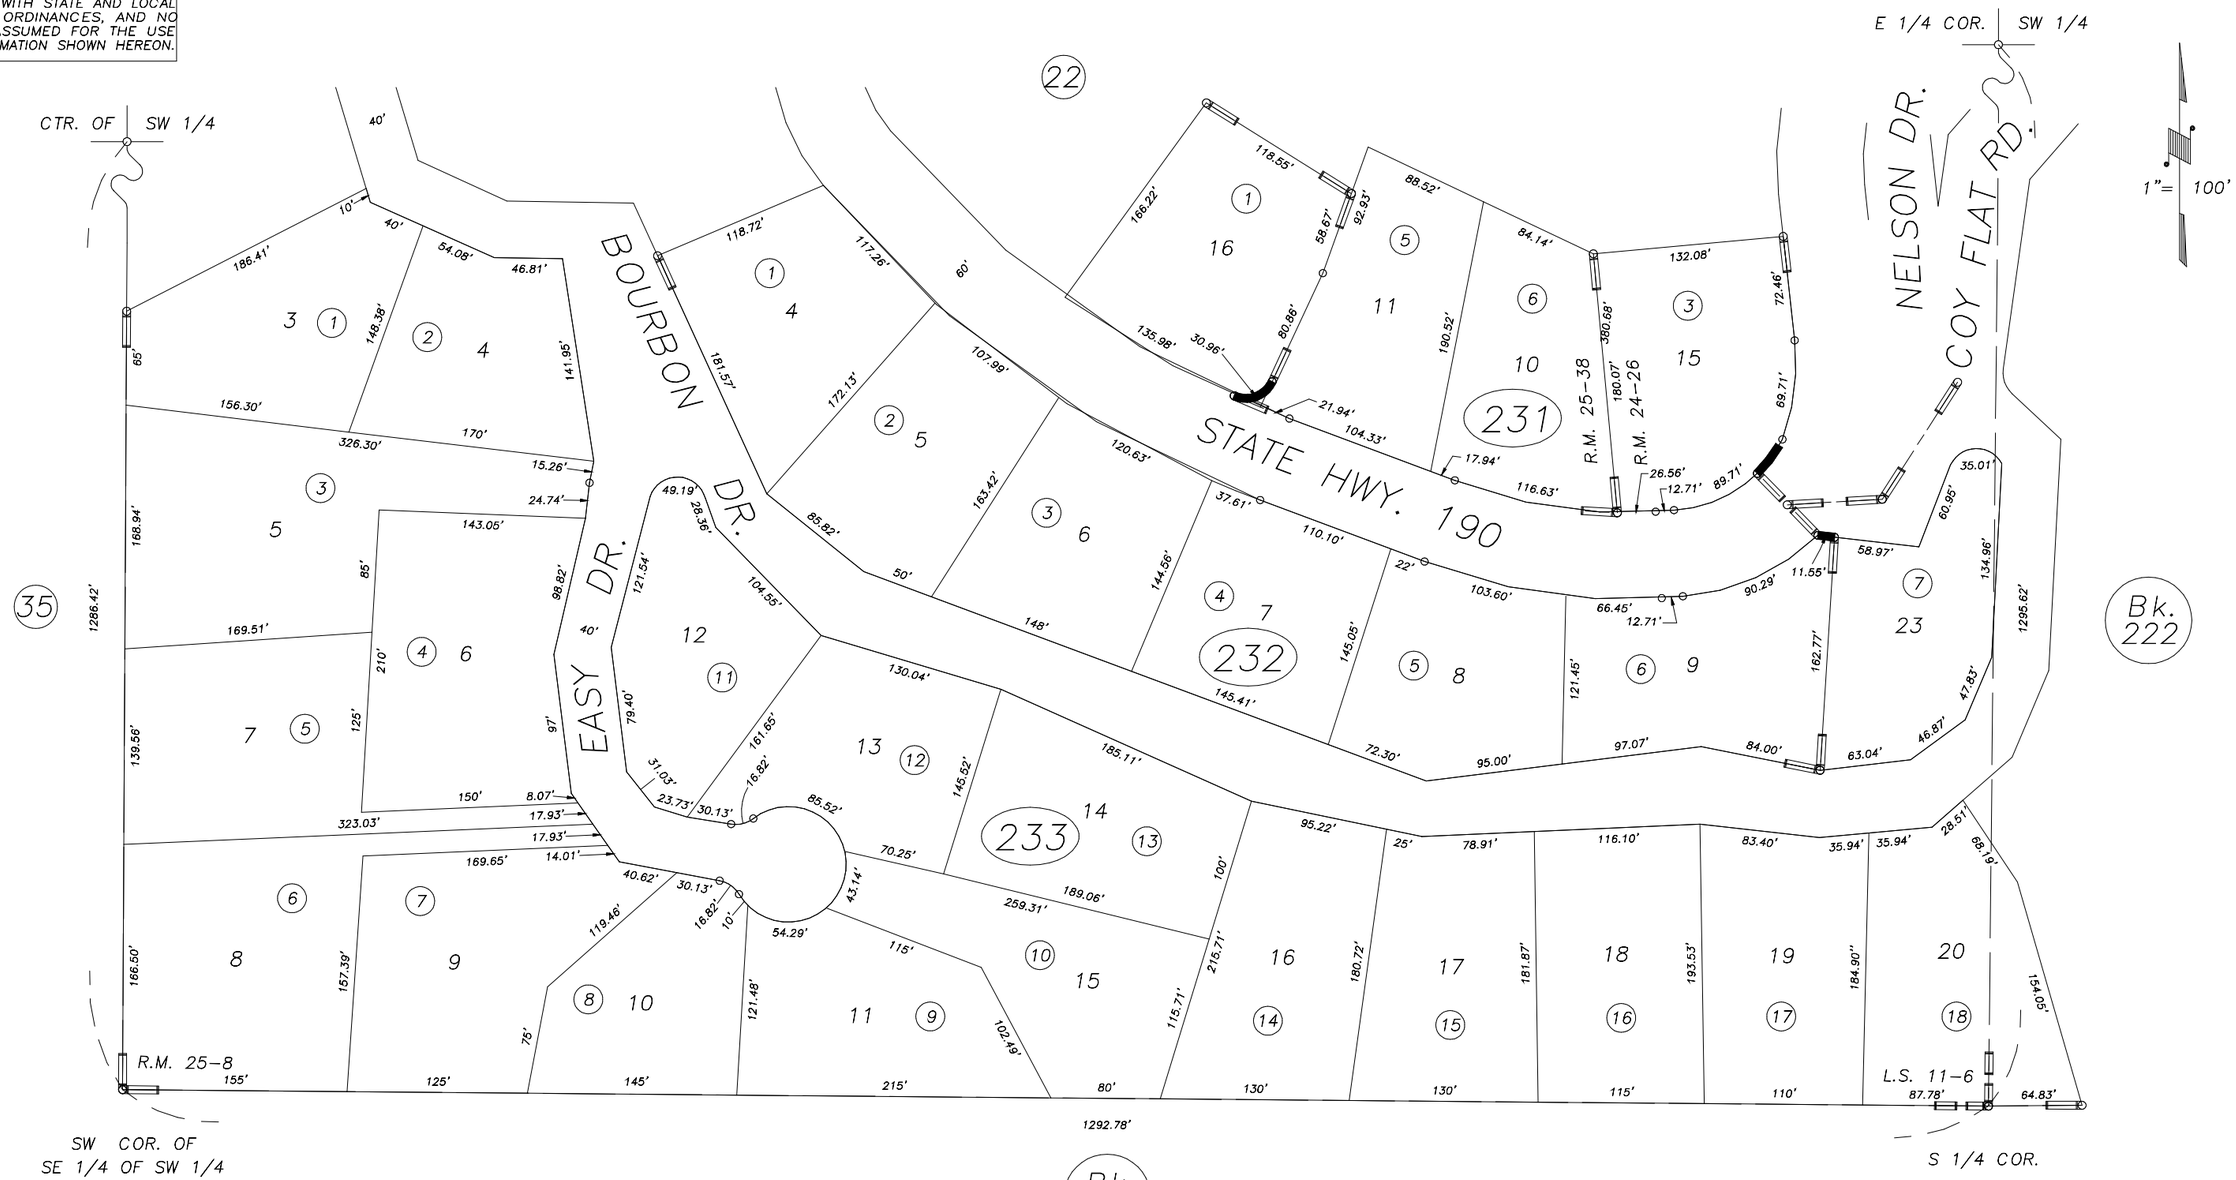

POR. RECORD OF SURVEY, L.S. 11-6 (SE 1/4 OF SW 1/4)
POR. TRACT NO. 419, R.M. 24-26
POR. TRACT NO. 474, R.M. 25-8
POR. TRACT NO. 491, R.M. 25-38

ASSESSOR'S MAPS BK. 220 , PG. 23 .
COUNTY OF TULARE, CALIF.

NOTE: Assessor's Block Numbers Shown in Ellipses
Assessor's Parcel Numbers Shown in Circles

94/95

REVIEW	8/28/01	PHN
REVISION	DATE	BY