DISCLAIMER

THIS MAP WAS PREPARED FOR LOCAL PROPERTY ASSESSMENT PURPOSES ONLY. THE PARCELS SHOWN HEREON MAY NOT COMPLY WITH STATE AND LOCAL SUBDIVISION ORDINANCES. NO LIABILITY IS ASSUMED FOR THE USE OF THE INFORMATION HEREON. R & T CODE SEC. 327, 408.3, ETC.

REVISED: 4/12/2016
REASON: 2016-0010876
CAD TECH: NFL

POR. SW 1/4 OF NW 1/4 OF SEC. 27, T.20S., R.31E., M.D.B. & M.

TAX CODE AREA 220-28
136-001

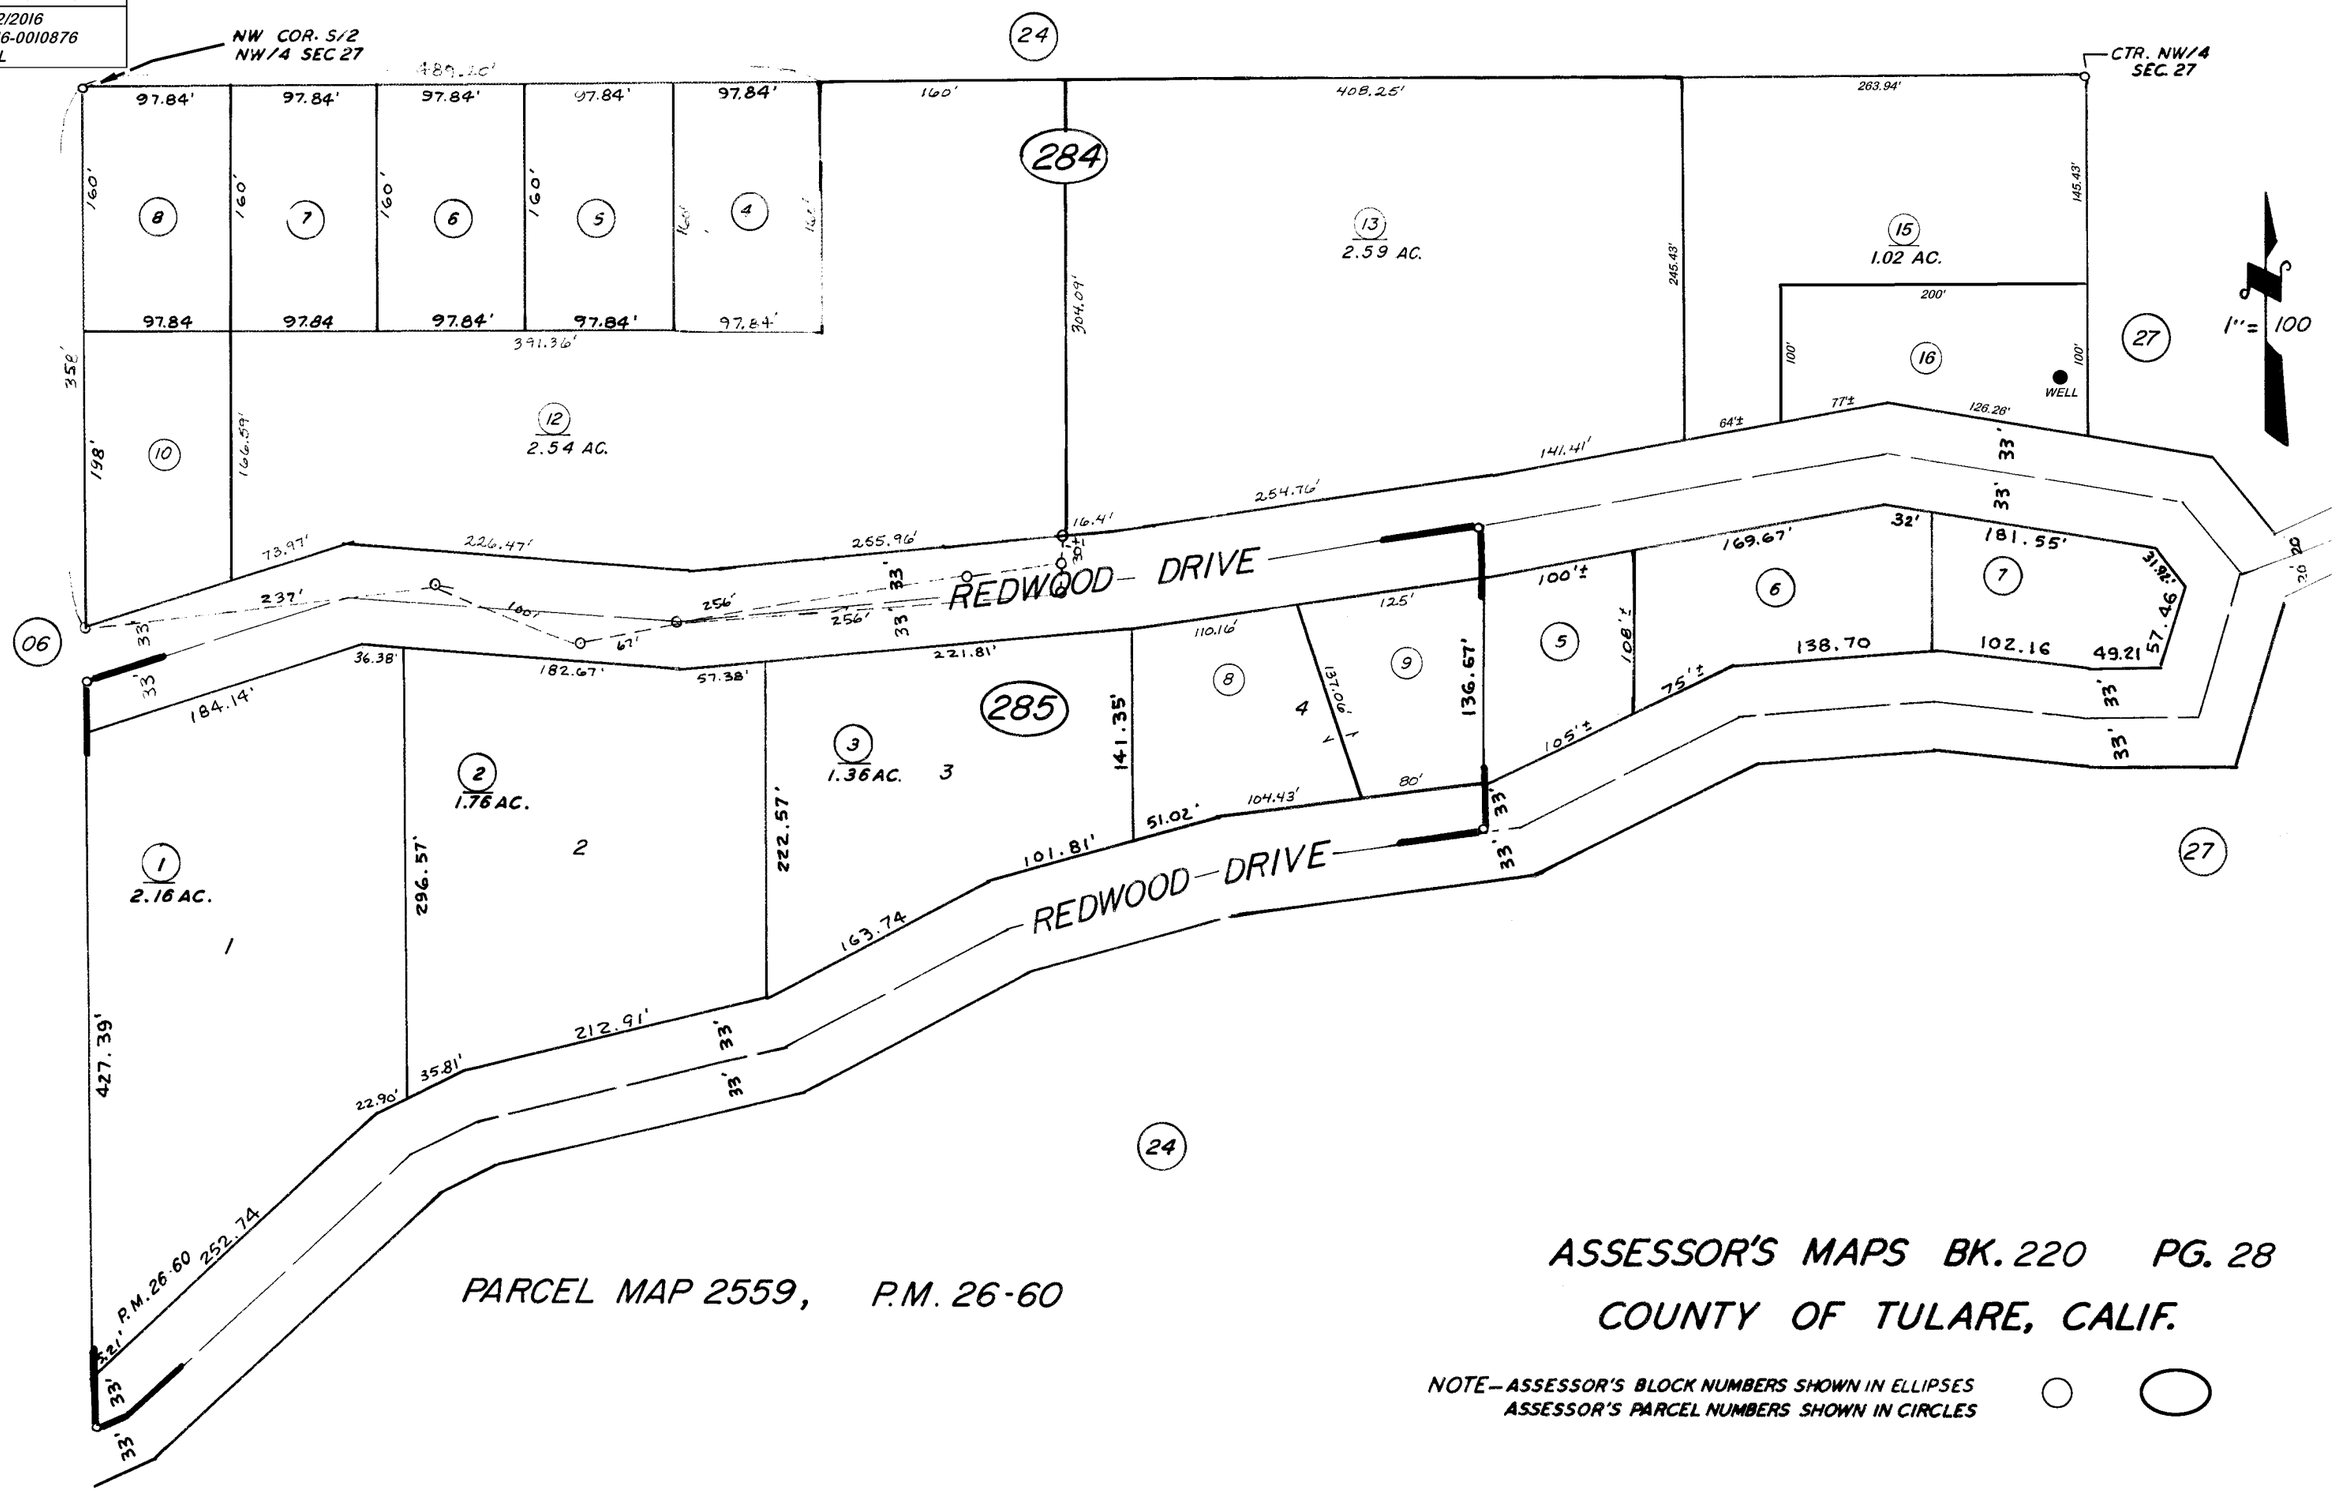

PARCEL MAP 2559, P.M. 26-60

ASSESSOR'S MAPS BK. 220 PG. 28
COUNTY OF TULARE, CALIF.

NOTE—ASSESSOR'S BLOCK NUMBERS SHOWN IN ELLIPSES
ASSESSOR'S PARCEL NUMBERS SHOWN IN CIRCLES