NE/4, NW/4 SEC. 9, T.20S.,, R.30E., M.D.B.&M.

Tax Area Codes 220–44
136–006

DISCLAIMER

THIS MAP WAS PREPARED FOR LOCAL PROPERTY ASSESSMENT PURPOSES ONLY AND THE PARCELS SHOWN HEREON MAY NOT COMPLY WITH STATE AND LOCAL SUBDIVISION ORDINANCES, AND NO LIABILITY IS ASSUMED FOR THE USE OF THE INFORMATION SHOWN HEREON. R & T CODE SEC. 327, 408.3, ETC.

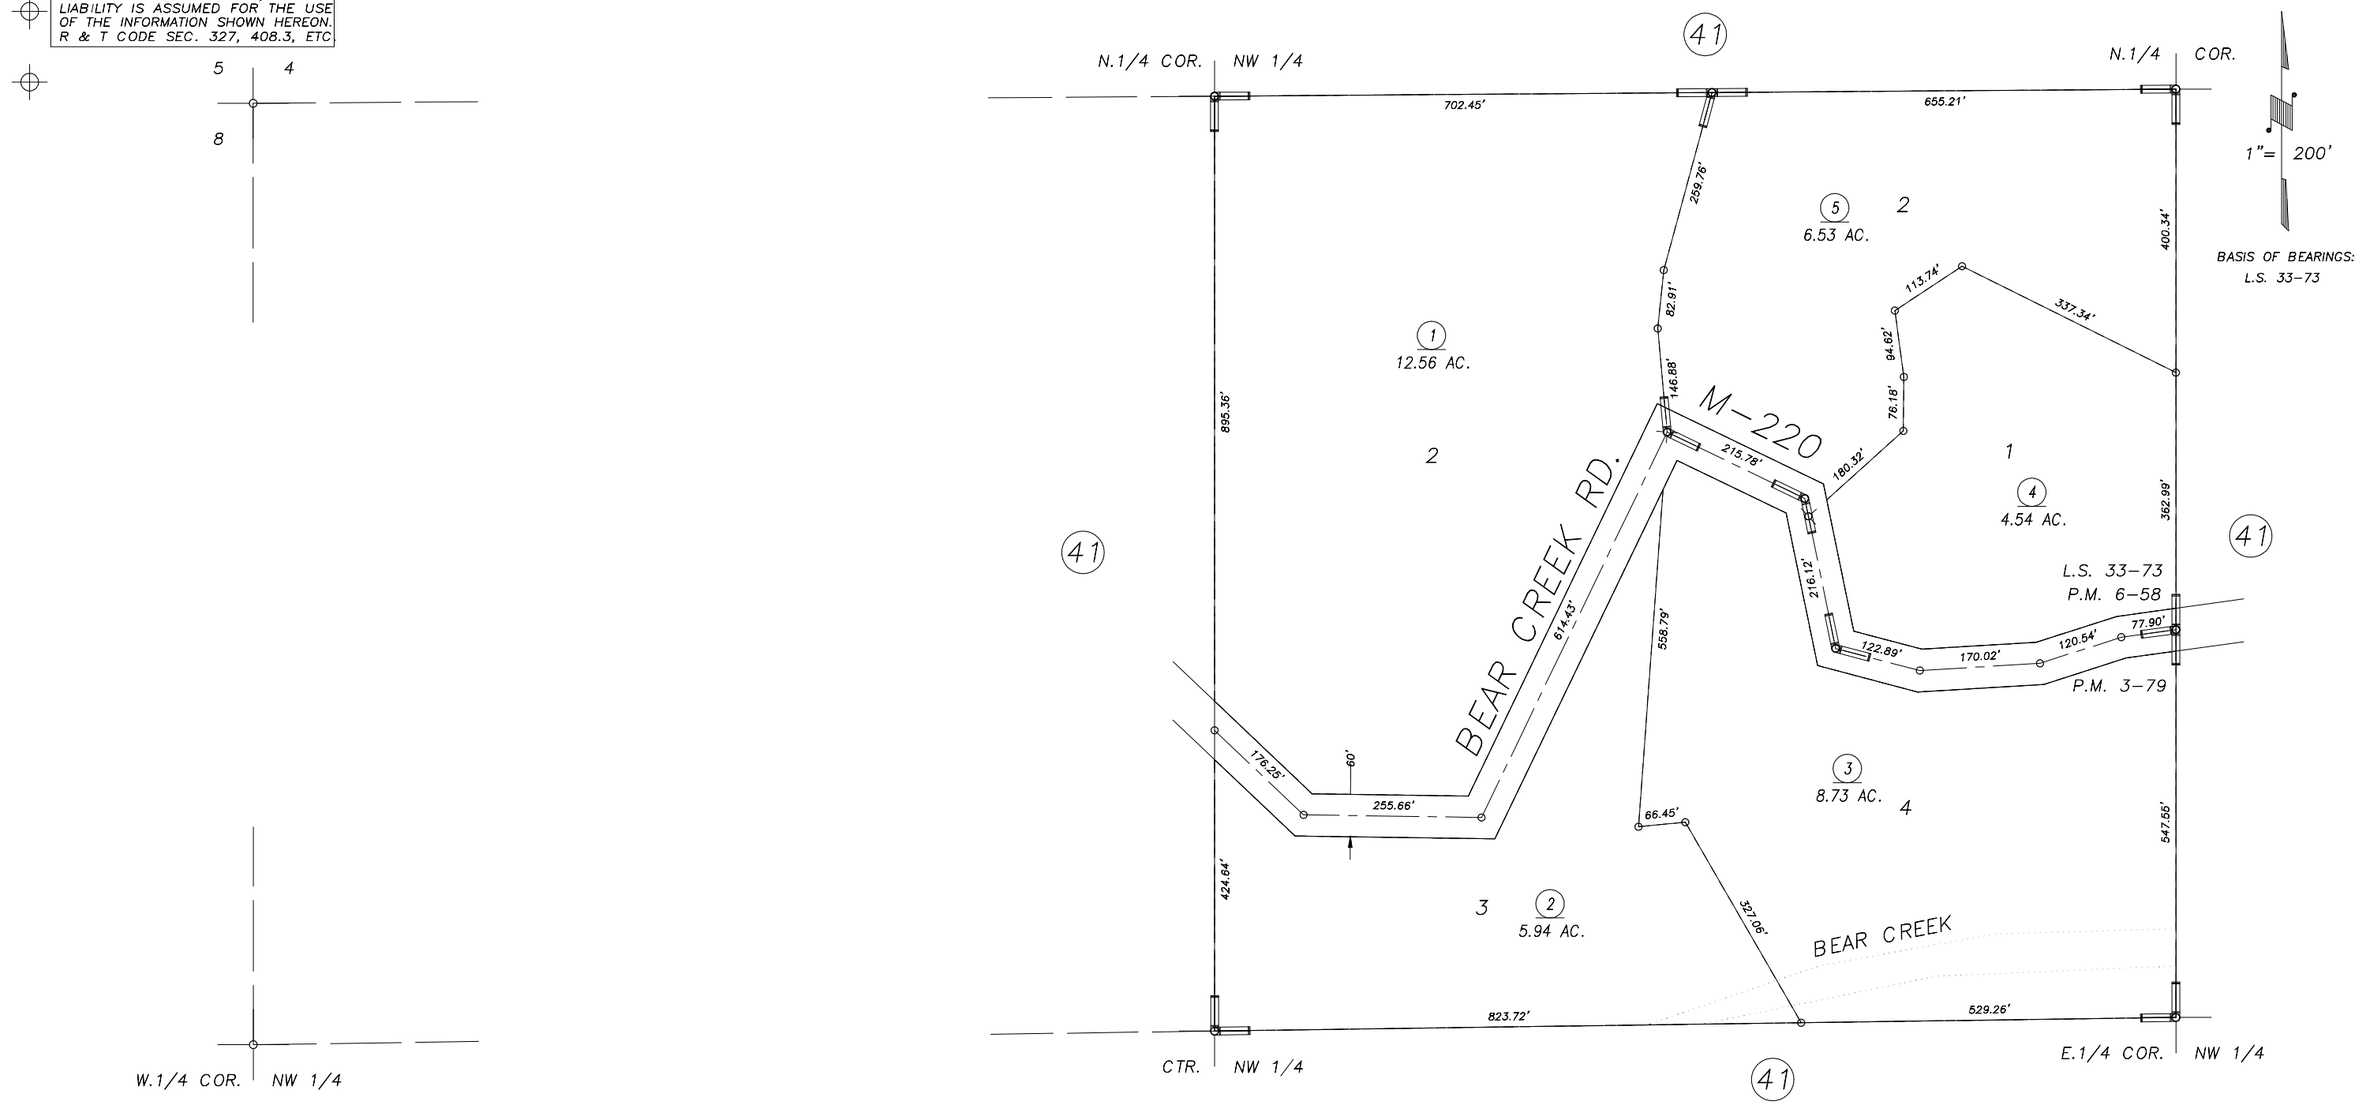

PARCEL MAP 279, P.M. 3–79
PARCEL MAP 558, P.M. 6–58
RECORD OF SURVEY, L.S. 33–73

VICINITY OF SPRINGVILLE
ASSESSOR'S MAPS BK.220 , PG.44
COUNTY OF TULARE, CALIFORNIA, U.S.A.

NOTE: Assessor's Parcel Numbers Shown in Circles (1)
Assessor's Block Numbers Shown in Ellipses (123)

REVISION	DATE	TECH
2016–0023352	5/31/2016	GL