S1/2 OF NE1/4 OF SE1/4 SEC.33, T.20S., R.31E., M.D.B.&M.

Tax Area Codes 222–09
136–005
136–006

DISCLAIMER

THIS MAP WAS PREPARED FOR LOCAL PROPERTY ASSESSMENT PURPOSES ONLY AND THE PARCELS SHOWN HEREON MAY NOT COMPLY WITH STATE AND LOCAL SUBDIVISION ORDINANCES, AND NO LIABILITY IS ASSUMED FOR THE USE OF THE INFORMATION SHOWN HEREON. R & T CODE SEC. 327, 408.3, ETC.

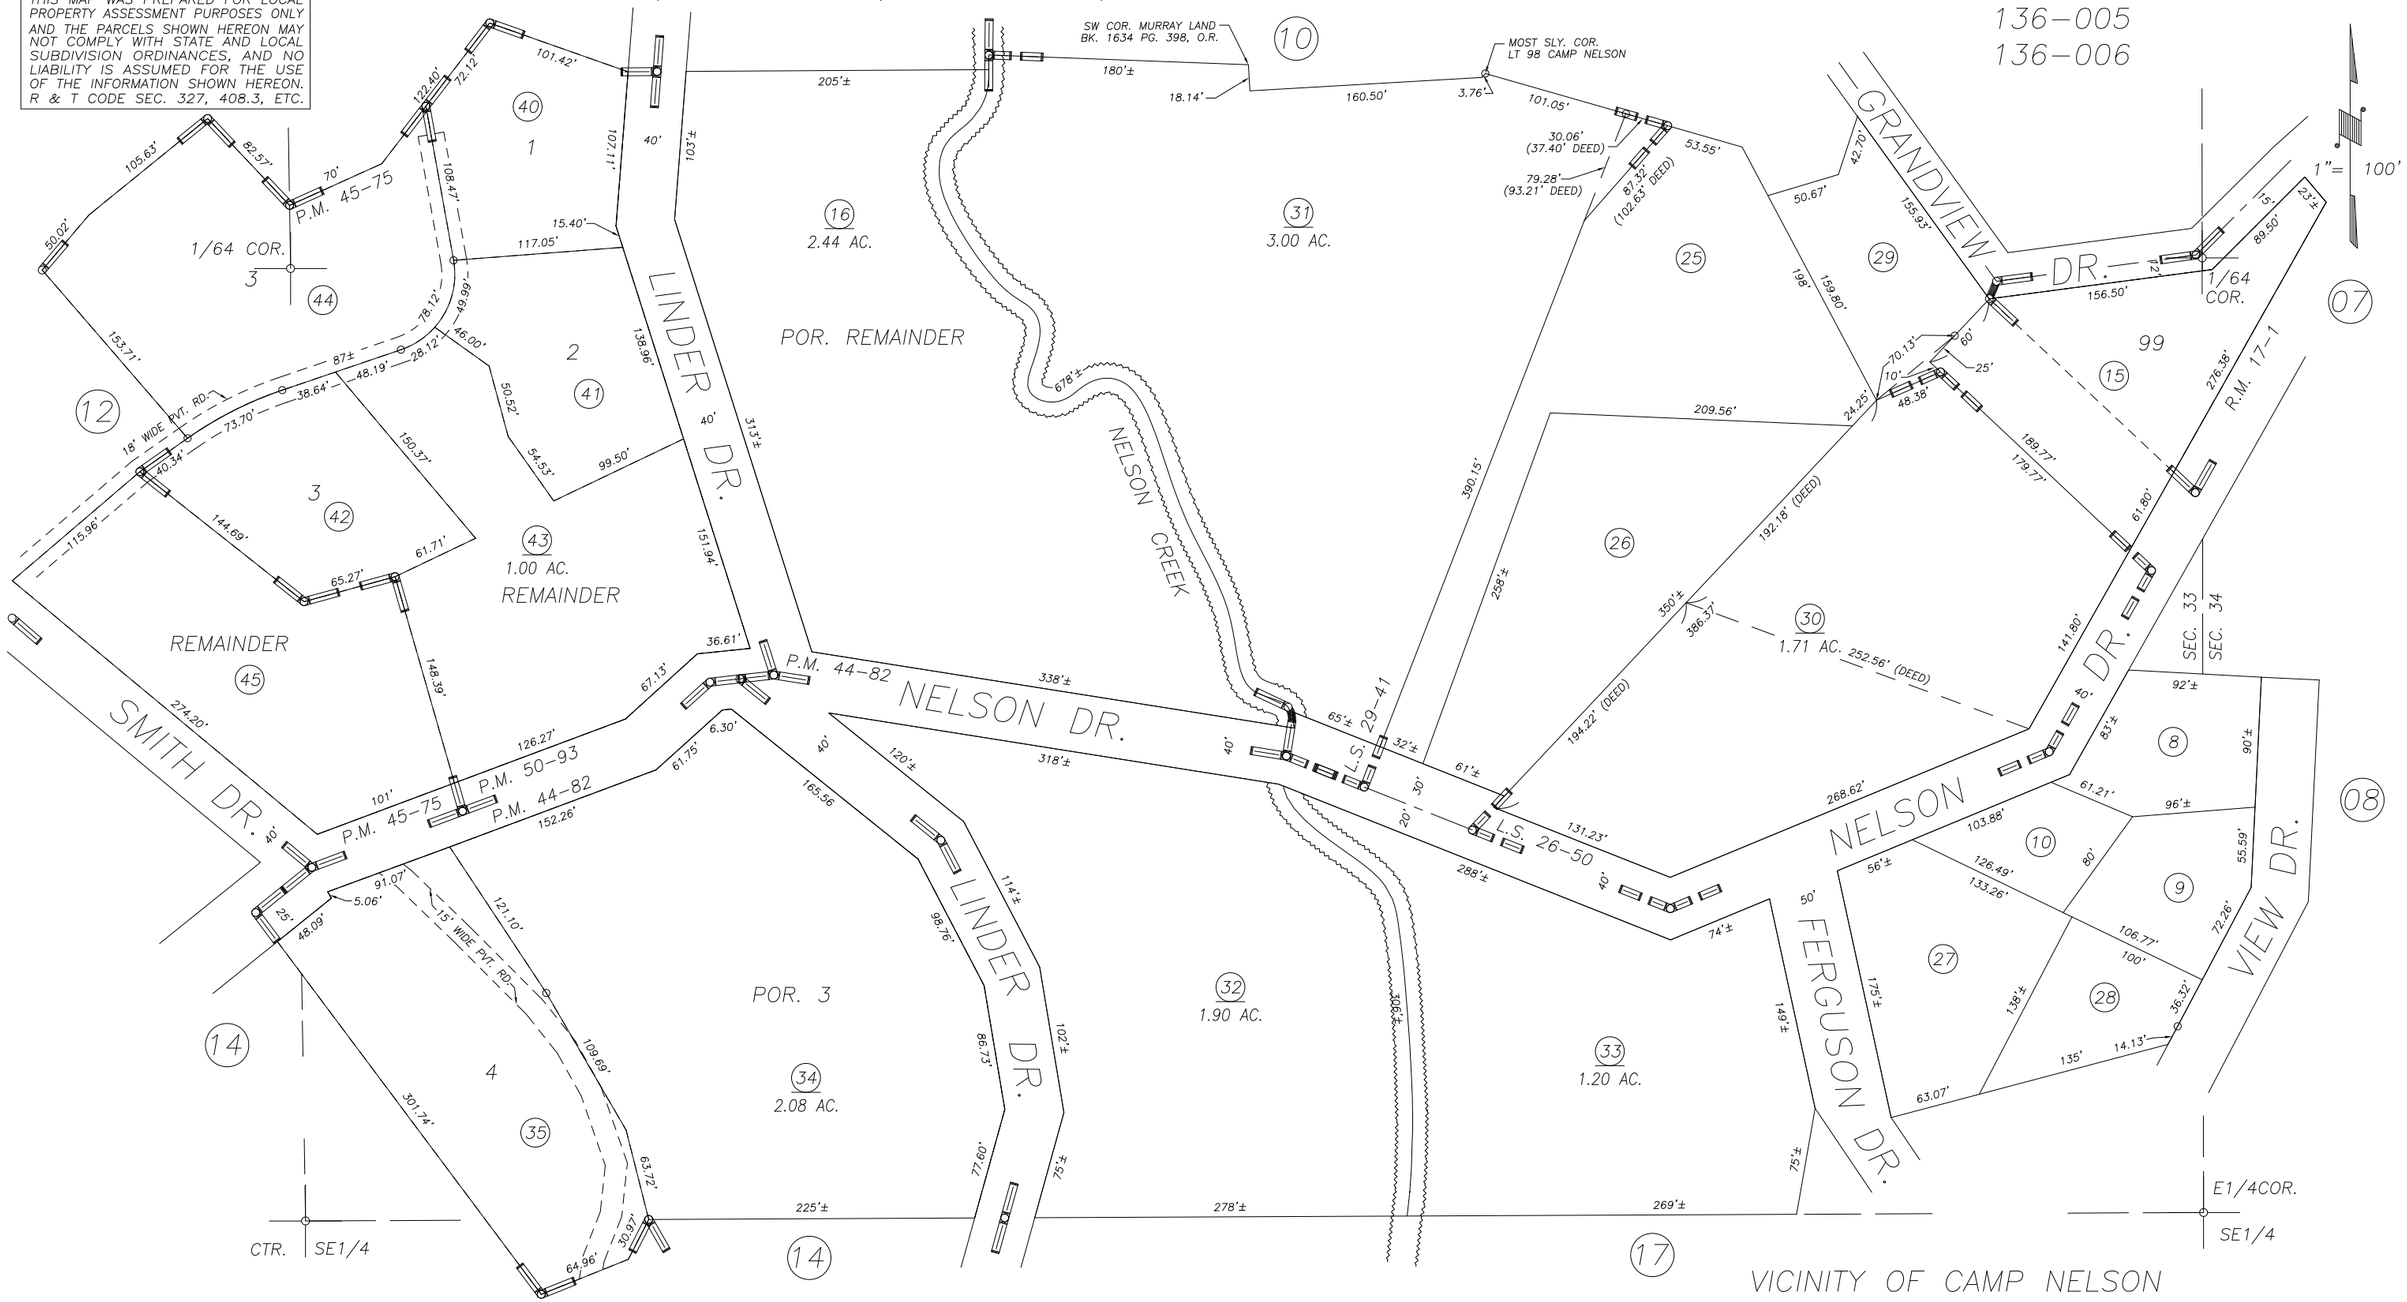

POR. PARCEL MAP 4377, P.M. 44–82
POR. CAMP NELSON SUB. NO.1, R.M. 17–1
POR. PARCEL MAP 4470, P.M. 45–75
PARCEL MAP 4988, P.M. 50–93

RECORD OF SURVEY, L.S. 26–50
RECORD OF SURVEY, L.S. 29–41

VICINITY OF CAMP NELSON
ASSESSOR'S MAPS BK. 222 , PG. 09
COUNTY OF TULARE, CALIFORNIA, U.S.A.

NOTE: Assessor's Parcel Numbers Shown in Circles (1)
Assessor's Block Numbers Shown in Elipses (123)

I – REVIEW *	05/20/2015	NFL
REVISION	DATE	TECH