DISCLAIMER

THIS MAP WAS PREPARED FOR LOCAL PROPERTY ASSESSMENT PURPOSES ONLY AND THE PARCELS SHOWN HEREON MAY NOT COMPLY WITH STATE AND LOCAL SUBDIVISION ORDINANCES, AND NO LIABILITY IS ASSUMED FOR THE USE OF THE INFORMATION SHOWN HEREON.

POR. SE 1/4 SEC. 33, T.20S., R.31E., M.D.B. & M.

Tax Area Code 222–13
136–005
136–006

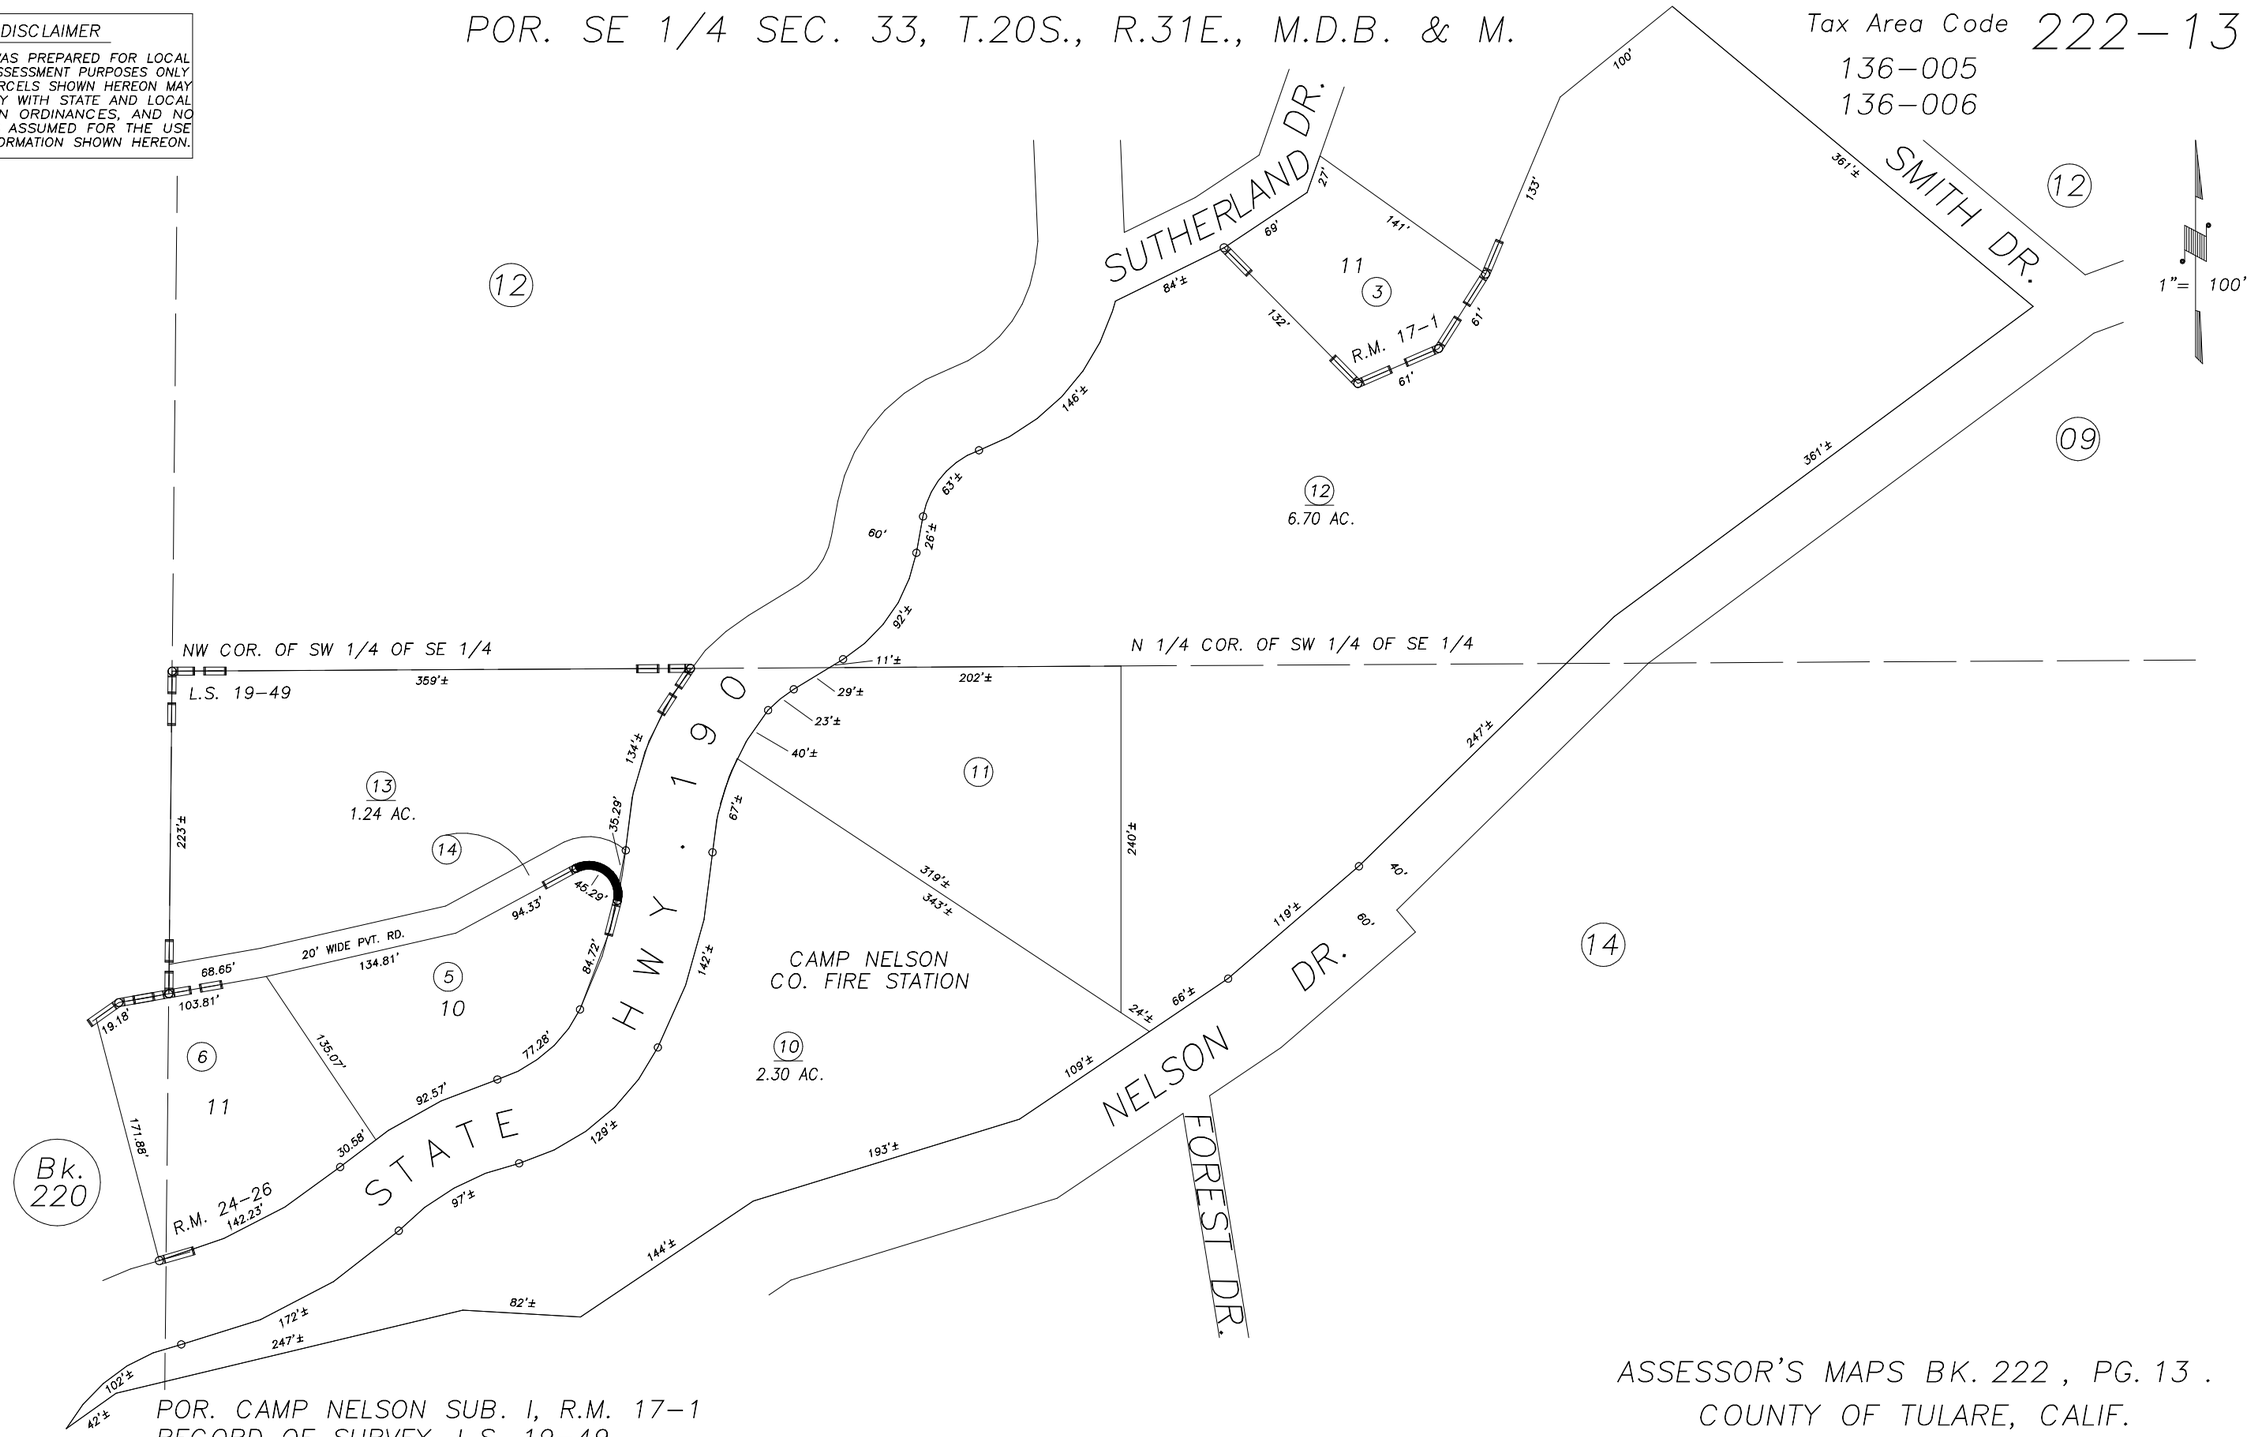

POR. CAMP NELSON SUB. I, R.M. 17–1
RECORD OF SURVEY, L.S. 19–49
POR. TRACT NO. 419, R.M. 24–26

NOTE: Assessor's Block Numbers Shown in Ellipses
Assessor's Parcel Numbers Shown in Circles

ASSESSOR'S MAPS BK. 222 , PG. 13 .
COUNTY OF TULARE, CALIF.

01/02

REVISION	DATE	TECH
2000–0002675	09/11/2001	PHN