DISCLAIMER

THIS MAP WAS PREPARED FOR LOCAL PROPERTY ASSESSMENT PURPOSES ONLY AND THE PARCELS SHOWN HEREON MAY NOT COMPLY WITH STATE AND LOCAL SUBDIVISION ORDINANCES, AND NO LIABILITY IS ASSUMED FOR THE USE OF THE INFORMATION SHOWN HEREON.

POR. SW1/4 SEC.16, T.21S., R.32E., M.D.B.&M.

Tax Area Codes 223–09
136–004

1" = 100'

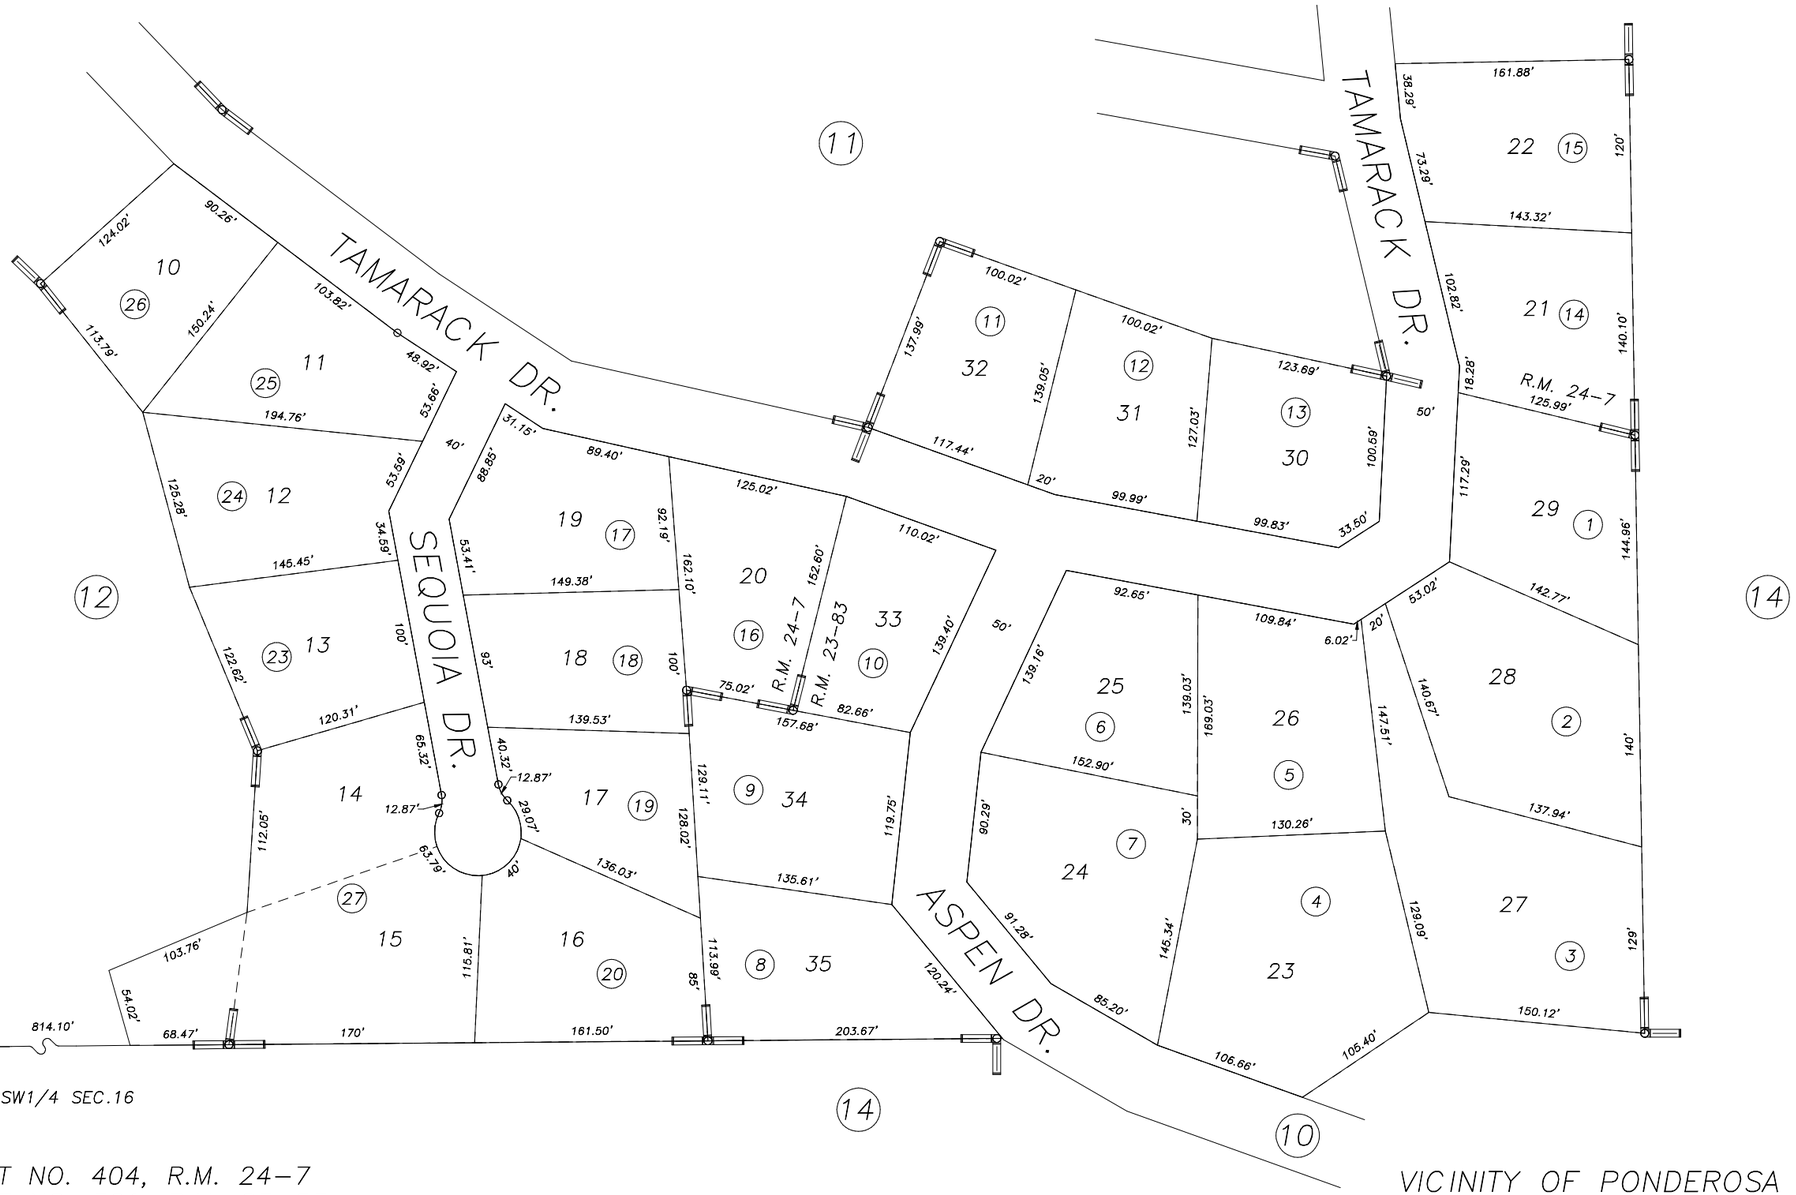

POR. TRACT NO. 404, R.M. 24–7
POR. TRACT NO. 391, R.M. 23–83

VICINITY OF PONDEROSA
ASSESSOR'S MAPS BK.223 , PG.09
COUNTY OF TULARE, CALIFORNIA, U.S.A.

NOTE: Assessor's Parcel Numbers Shown in Circles (1)
Assessor's Block Numbers Shown in Elipses (123)

REVISION	DATE	TECH
2000–0085177	08/26/2002	SU