DISCLAIMER

THIS MAP WAS PREPARED FOR LOCAL PROPERTY ASSESSMENT PURPOSES ONLY. THE PARCELS SHOWN HEREON MAY NOT COMPLY WITH STATE AND LOCAL SUBDIVISION ORDINANCES. NO LIABILITY IS ASSUMED FOR THE USE OF THE INFORMATION HEREON.

REVISED: 10/19/2012
REASON: 2007-0089654
CAD TECH: NFL

POR. E 1/2 OF W 1/2 SEC. 16, T. 21 S., R. 32 E., M.D.B.& M.

TAX CODE AREA 223-15
136-004

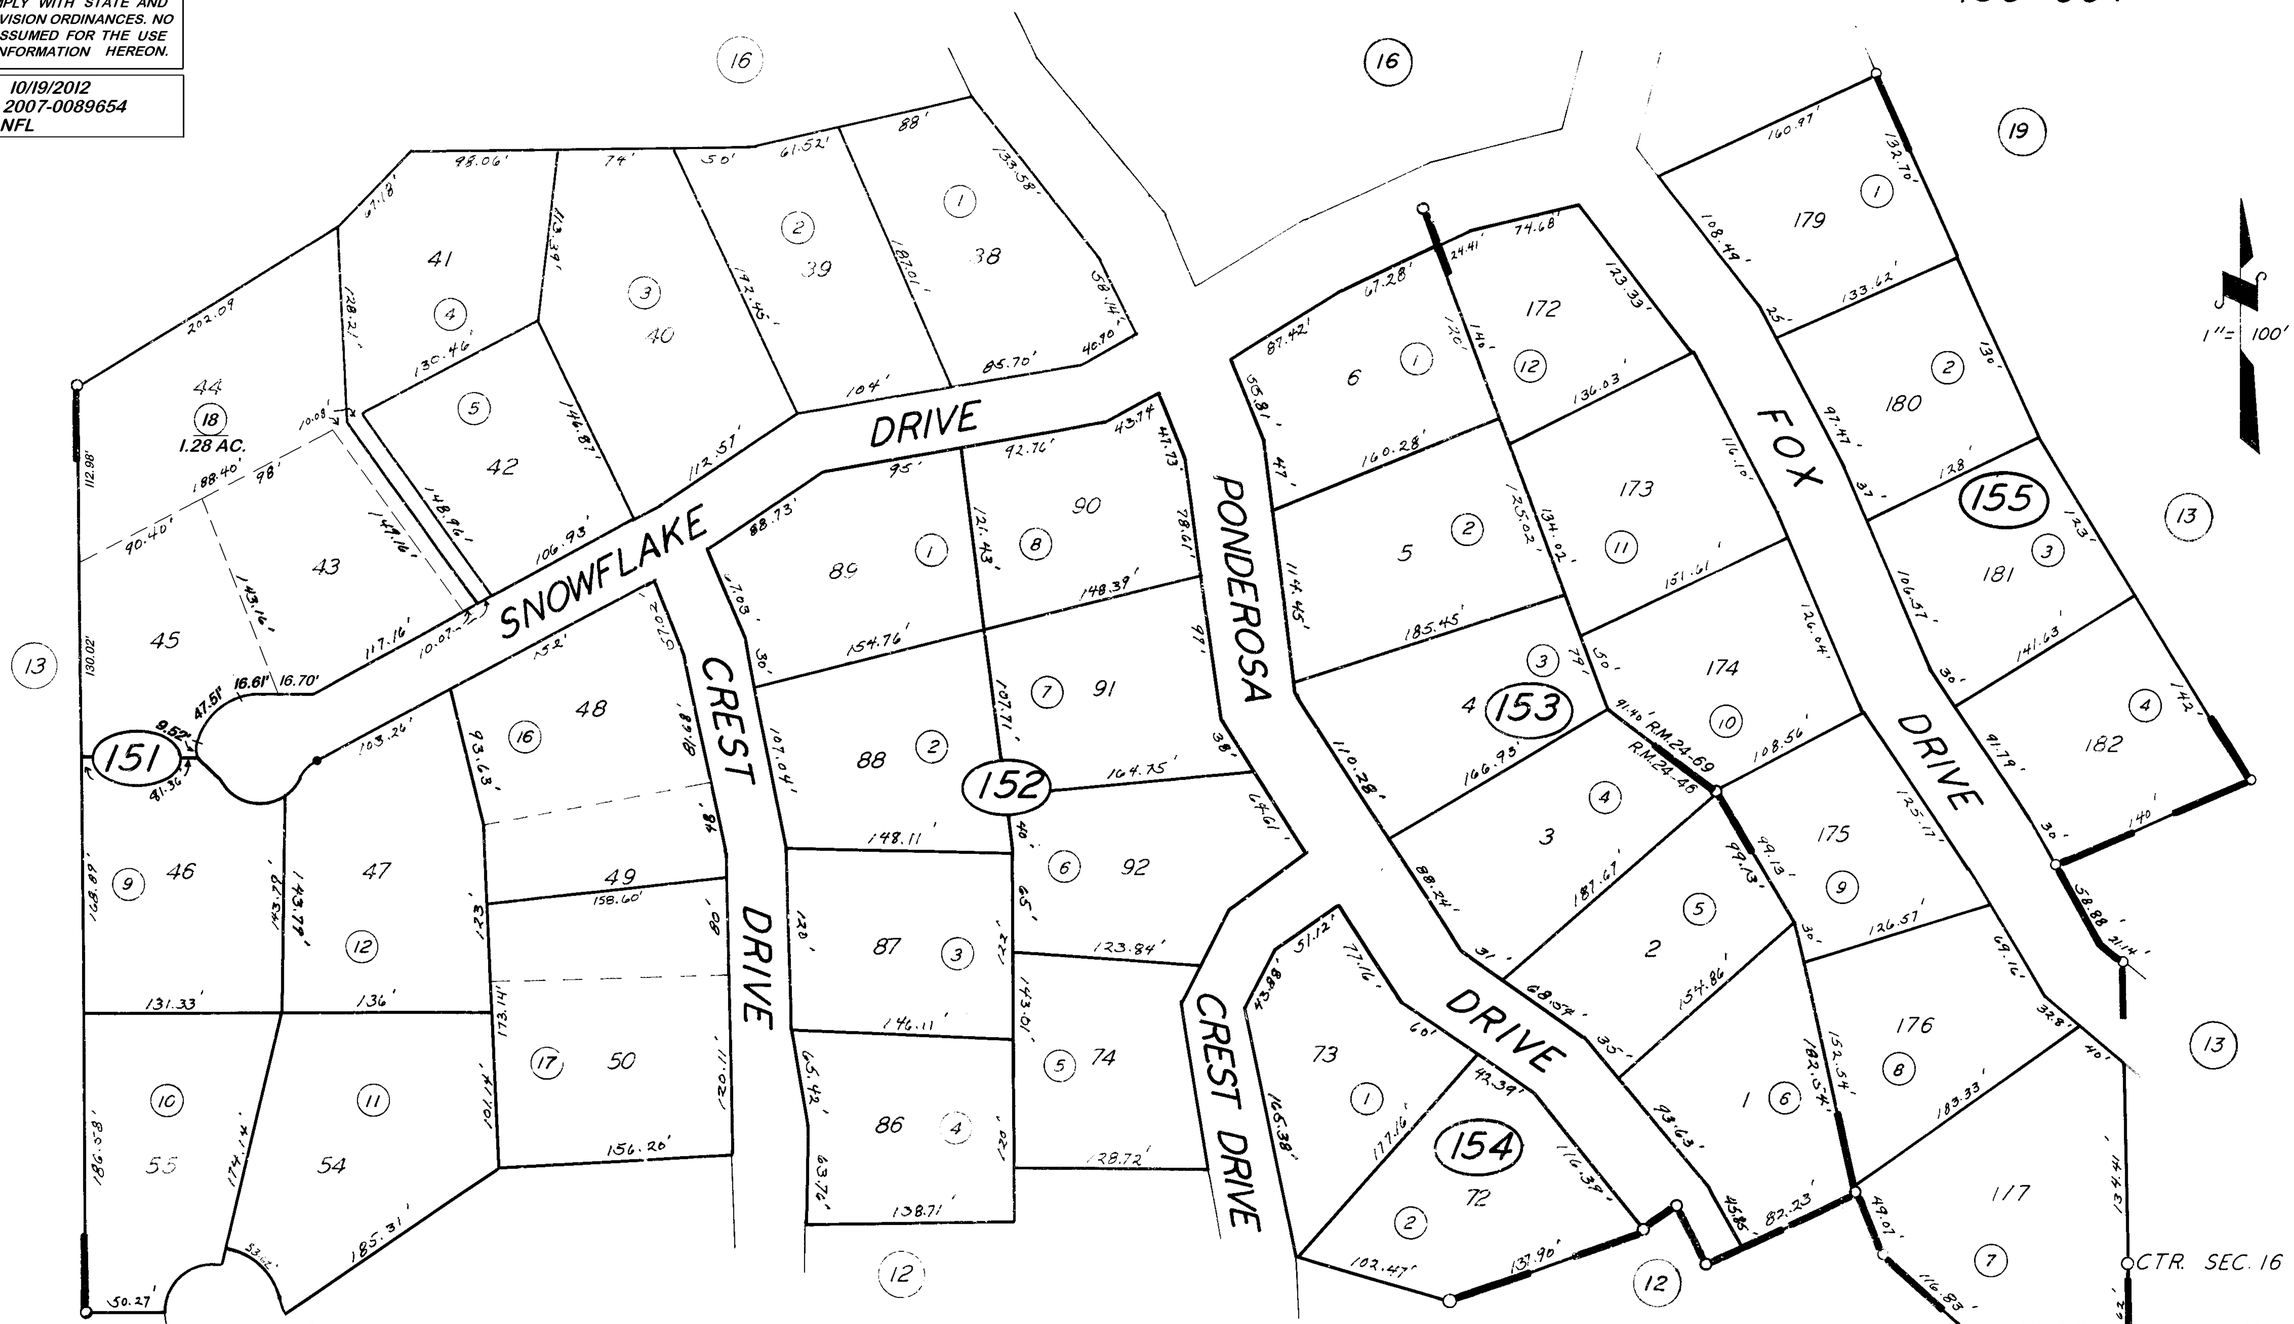

POR. TRACT NO. 423 UNIT 1 R.M. 24-46
POR. TRACT NO. 423 UNIT 2 R.M. 24-69

ASSESSOR'S MAPS BK 223, PG. 15.
COUNTY OF TULARE, CALIF.

NOTE — ASSESSOR'S BLOCK NUMBERS SHOWN IN ELLIPSES
ASSESSOR'S PARCEL NUMBERS SHOWN IN CIRCLES