DISCLAIMER

THIS MAP WAS PREPARED FOR LOCAL PROPERTY ASSESSMENT PURPOSES ONLY. THE PARCELS SHOWN HEREON MAY NOT COMPLY WITH STATE AND LOCAL SUBDIVISION ORDINANCES. NO LIABILITY IS ASSUMED FOR THE USE OF THE INFORMATION HEREON.

REVISED: 09/06/2012
REASON: 2012-0027808
CAD TECH: LLB

SEC.'S 29 & 30, T.20 S., R.23 E., M.D.B. & M.

TAX CODE AREA 225-01
155-003

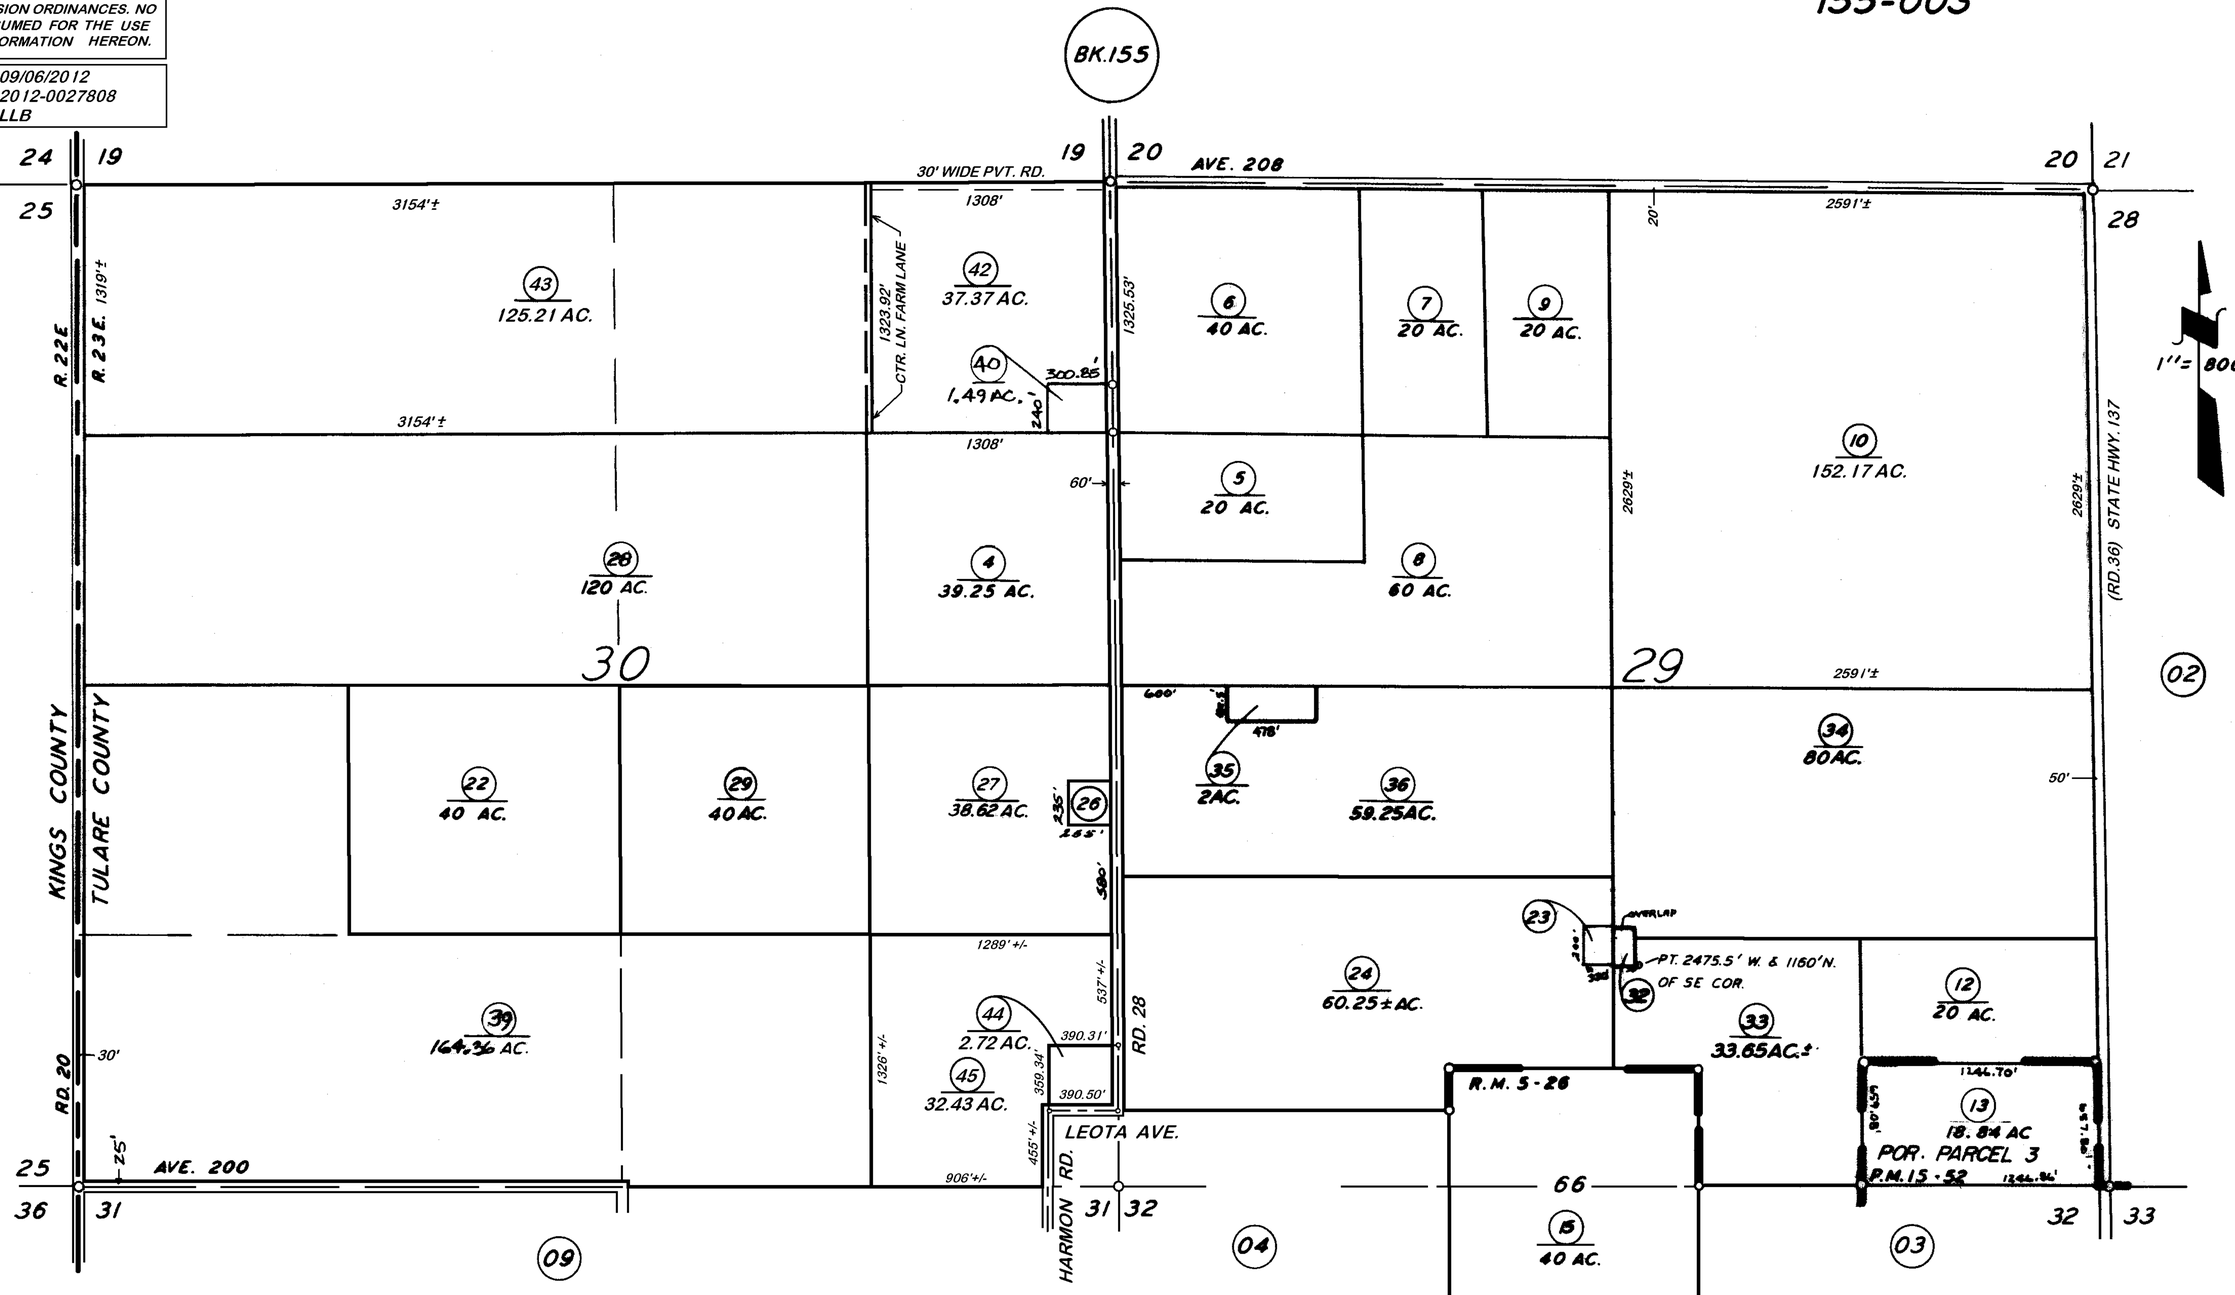

POR. WAUKENA TRACT, R.M. 5-26
POR. PARCEL MAP NO. 1451, P.M. 15-52

VICINITY OF WAUKENA

ASSESSOR'S MAPS BK. 225, PG. 01.
COUNTY OF TULARE, CALIF.

NOTE — ASSESSOR'S BLOCK NUMBERS SHOWN IN ELLIPSES
ASSESSOR'S PARCEL NUMBERS SHOWN IN CIRCLES