ELY. POR. SEC. 32, T. 20 S., R. 23 E., M. D. B. & M.

TAX CODE AREA 155-003

225-03

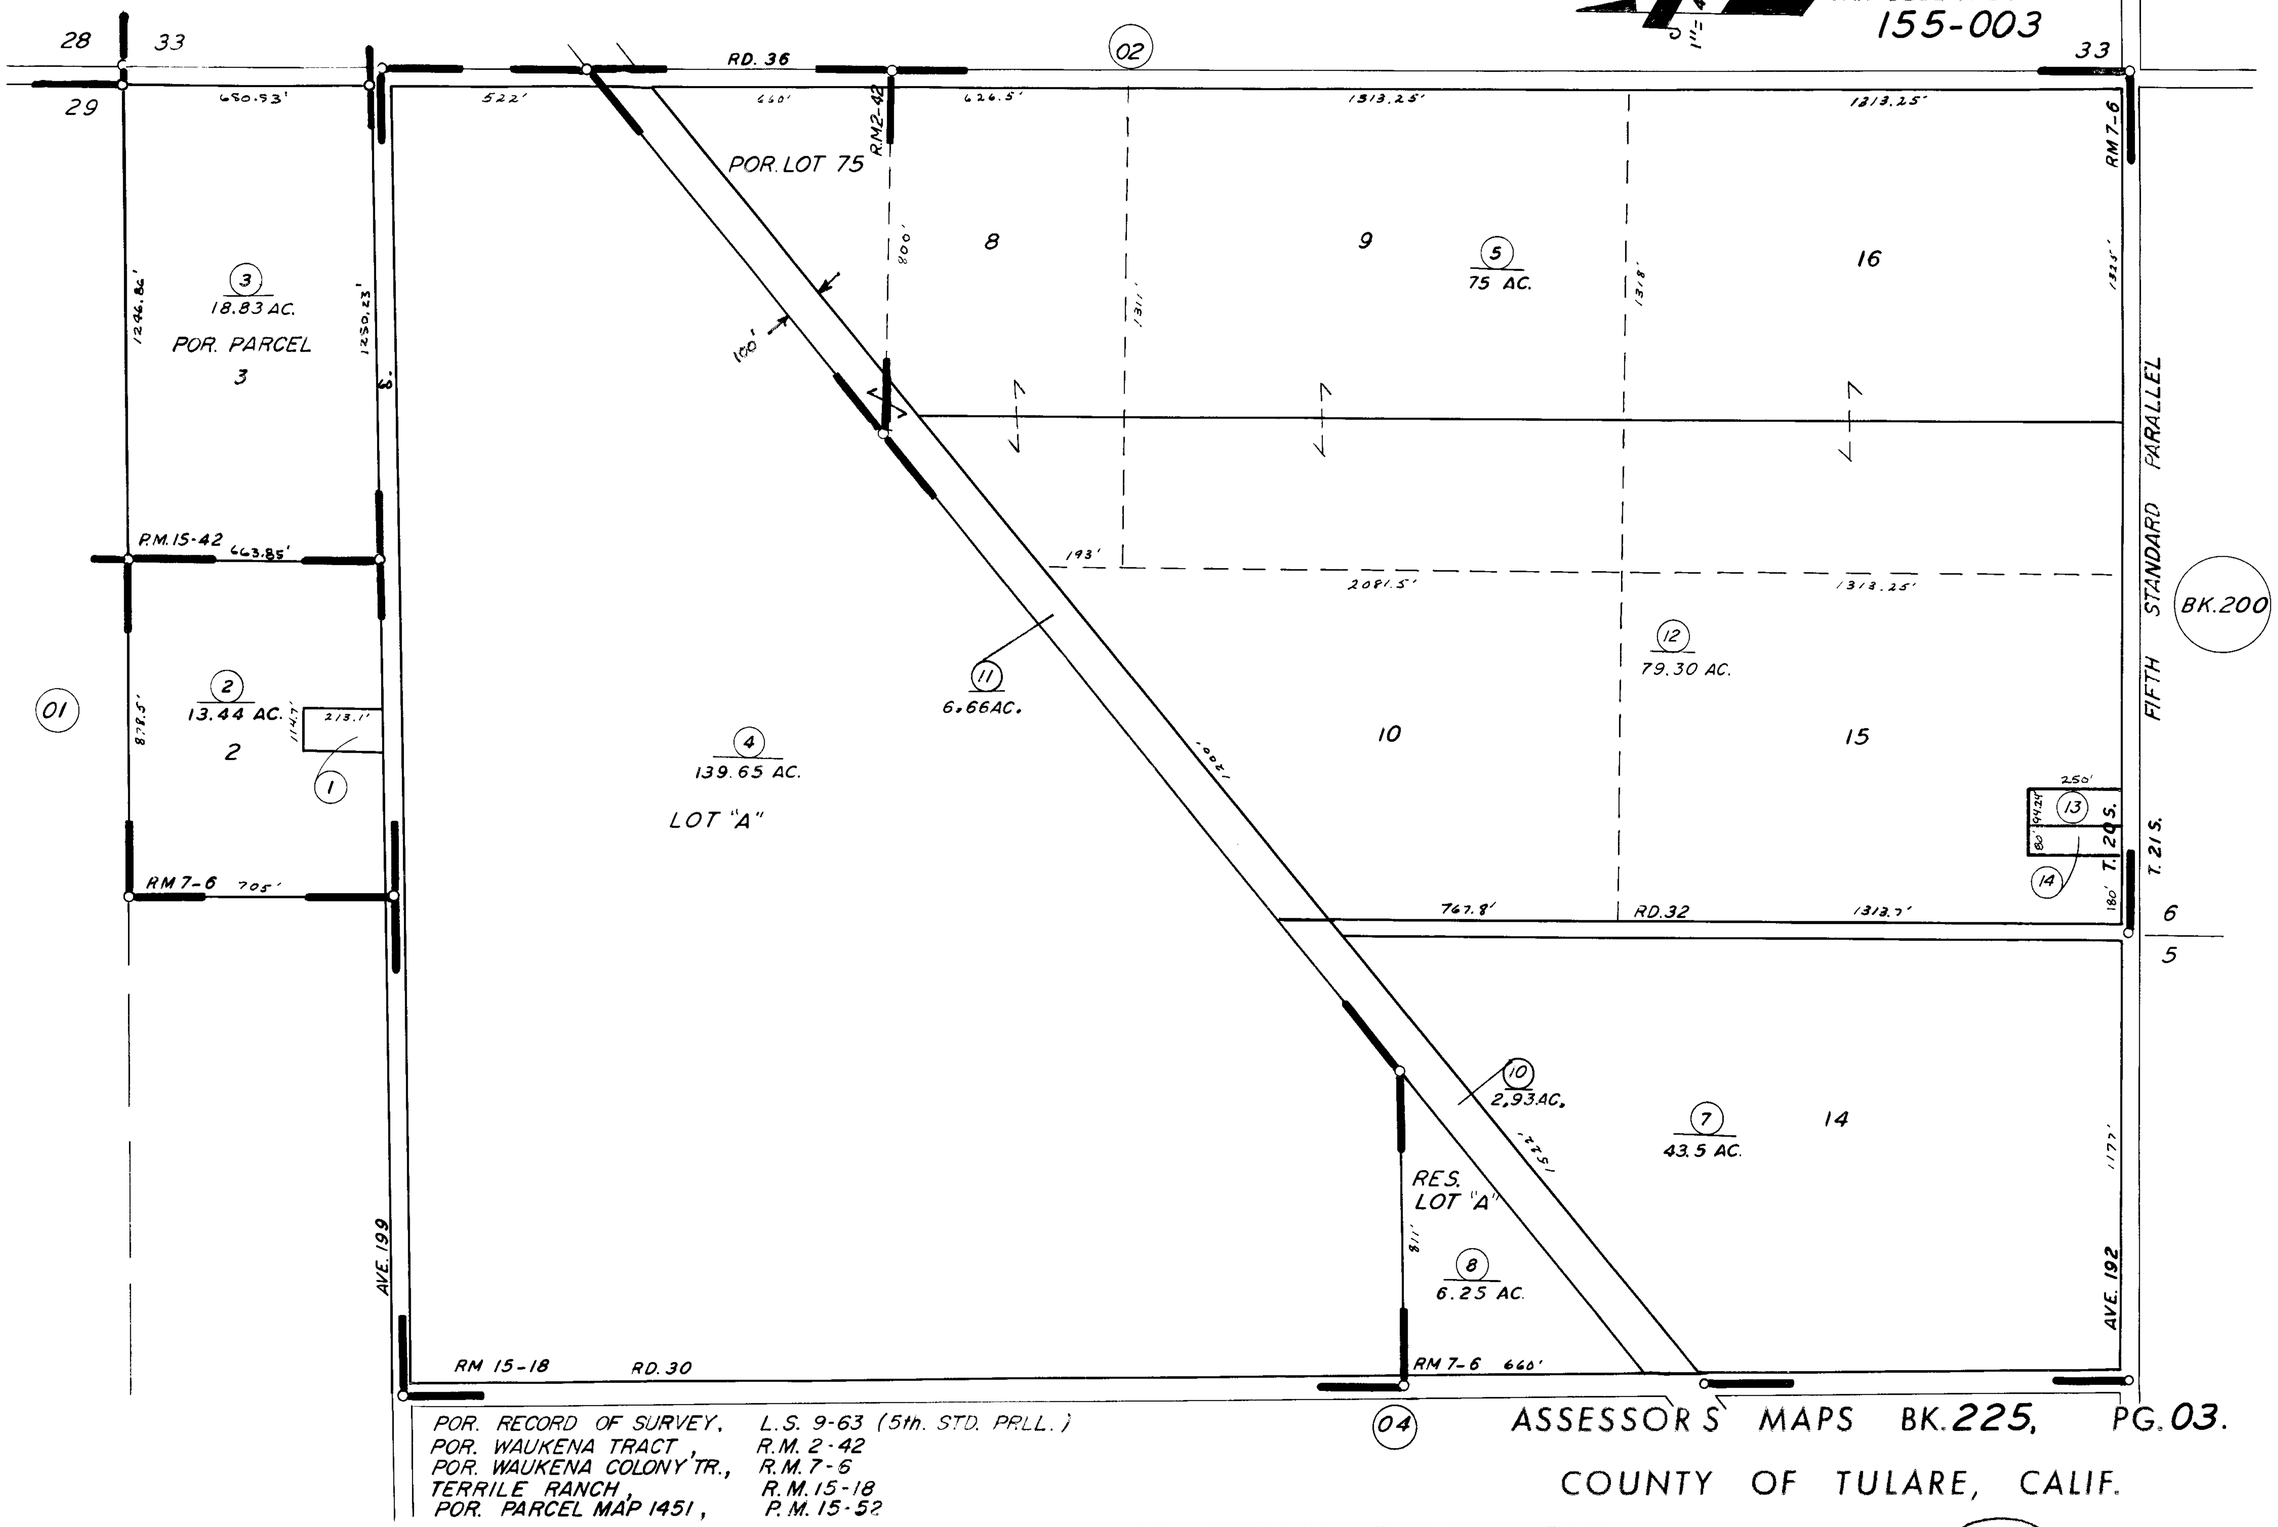

POR. RECORD OF SURVEY, L.S. 9-63 (5th. STD. PRLL.)
POR. WAUKENA TRACT, R.M. 2-42
POR. WAUKENA COLONY TR., R.M. 7-6
TERRILE RANCH, R.M. 15-18
POR. PARCEL MAP 1451, P.M. 15-52

ASSESSOR'S MAPS BK. 225, PG. 03.

COUNTY OF TULARE, CALIF.

NOTE – ASSESSOR'S BLOCK NUMBERS SHOWN IN ELLIPSES
ASSESSOR'S PARCEL NUMBERS SHOWN IN CIRCLES

4-10-63 TN