DISCLAIMER

THIS MAP WAS PREPARED FOR LOCAL PROPERTY ASSESSMENT PURPOSES ONLY. THE PARCELS SHOWN HEREON MAY NOT COMPLY WITH STATE AND LOCAL SUBDIVISION ORDINANCES. NO LIABILITY IS ASSUMED FOR THE USE OF THE INFORMATION HEREON.

REVISED: 04/18/2012
REASON: 2011-0042704
CAD TECH: ASG

SEC'S. 27 & 34 T.20S., R.23E., M.D.B.&M.

TAX CODE AREA **226-01**
060-001
155-003

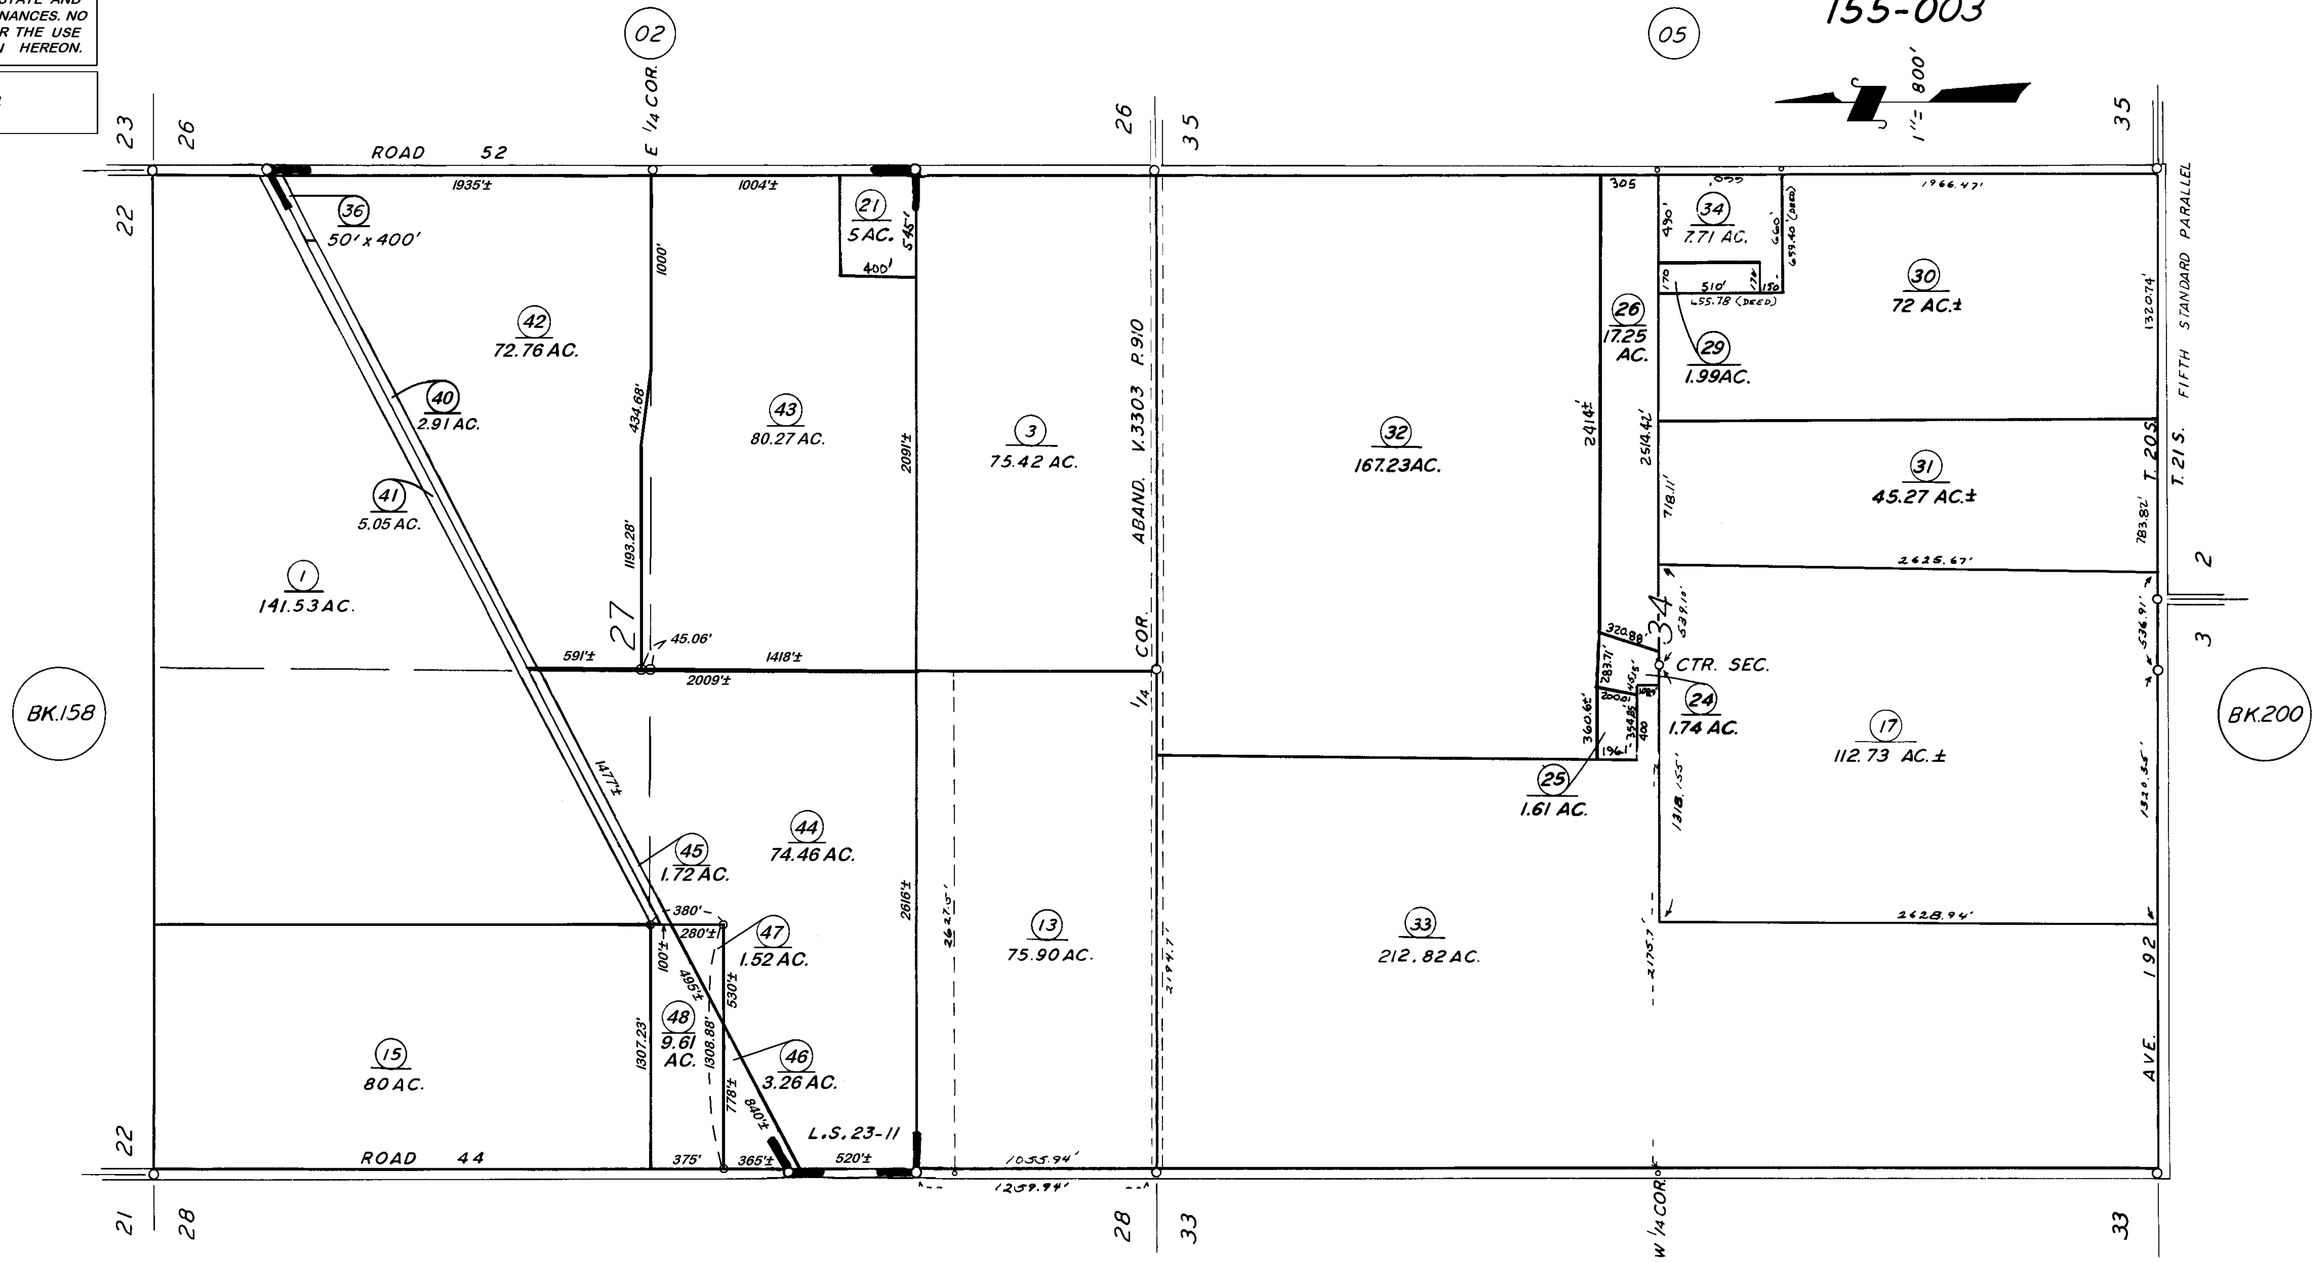

POR. RECORD OF SURVEY, L.S. 6-93 (5th STD. PRLL.)
POR. RECORD OF SURVEY, L.S. 23-11

ASSESSOR'S MAPS BK. **226**, PG. **01**.
COUNTY OF TULARE, CALIF.

NOTE — ASSESSOR'S BLOCK NUMBERS SHOWN IN ELLIPSES
ASSESSOR'S PARCEL NUMBERS SHOWN IN CIRCLES