DISCLAIMER

THIS MAP WAS PREPARED FOR LOCAL PROPERTY ASSESSMENT PURPOSES ONLY. THE PARCELS SHOWN HEREON MAY NOT COMPLY WITH STATE AND LOCAL SUBDIVISION ORDINANCES. NO LIABILITY IS ASSUMED FOR THE USE OF THE INFORMATION HEREON.

REVISED: 04/01/2014
REASON: 2008-0007429
CAD TECH: LLB

SEC'S. 31 & 32, T. 20S., R. 24E., M.D.B.&M.

TAX CODE AREA **226-04**

060-000
060-001

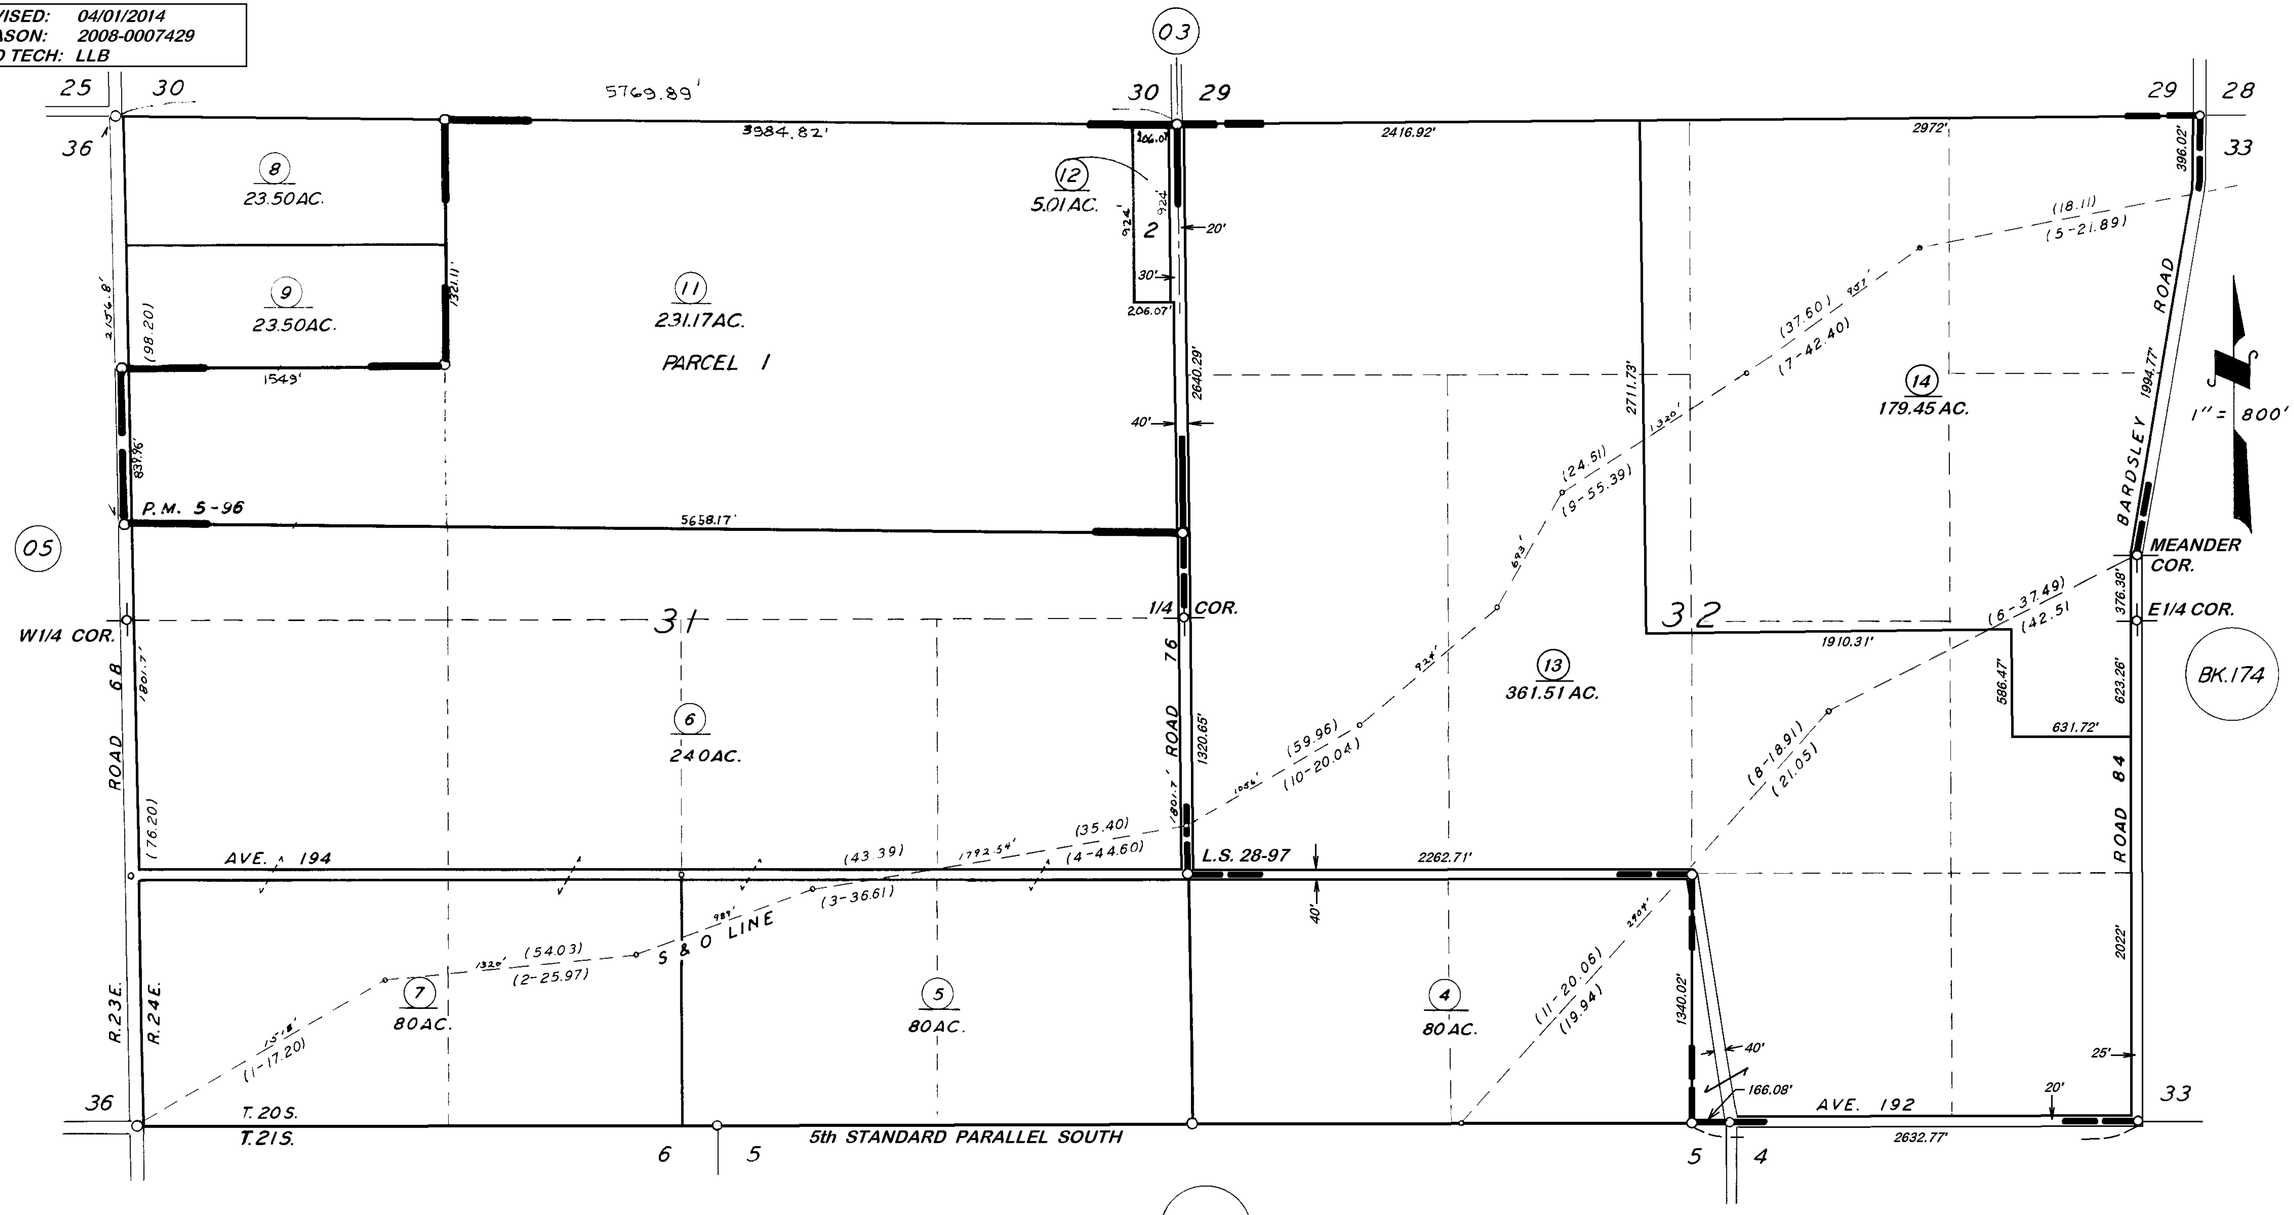

PARCEL MAP NO. 496, P.M. 5-96
POR. RECORD OF SURVEY, L.S. 6-93 (5th STD. PARALLEL)
POR. RECORD OF SURVEY, L.S. 28-97

VICINITY OF TULARE

ASSESSOR'S MAPS BK. **226**, PG. **04**.
COUNTY OF TULARE, CALIF.

NOTE — ASSESSOR'S BLOCK NUMBERS SHOWN IN ELLIPSES
ASSESSOR'S PARCEL NUMBERS SHOWN IN CIRCLES