**DISCLAIMER**

*THIS MAP WAS PREPARED FOR LOCAL PROPERTY ASSESSMENT PURPOSES ONLY. THE PARCELS SHOWN HEREON MAY NOT COMPLY WITH STATE AND LOCAL SUBDIVISION ORDINANCES. NO LIABILITY IS ASSUMED FOR THE USE OF THE INFORMATION HEREON.*

REVISED: 05/04/2010
REASON: 2008-0044139
CAD TECH: CBT

# SEC'S. 8 & 9, T. 21 S., R. 24 E., M. D. B. & M.

TAX CODE AREA 228 -06
123 - 001
123 - 002
123 - 004

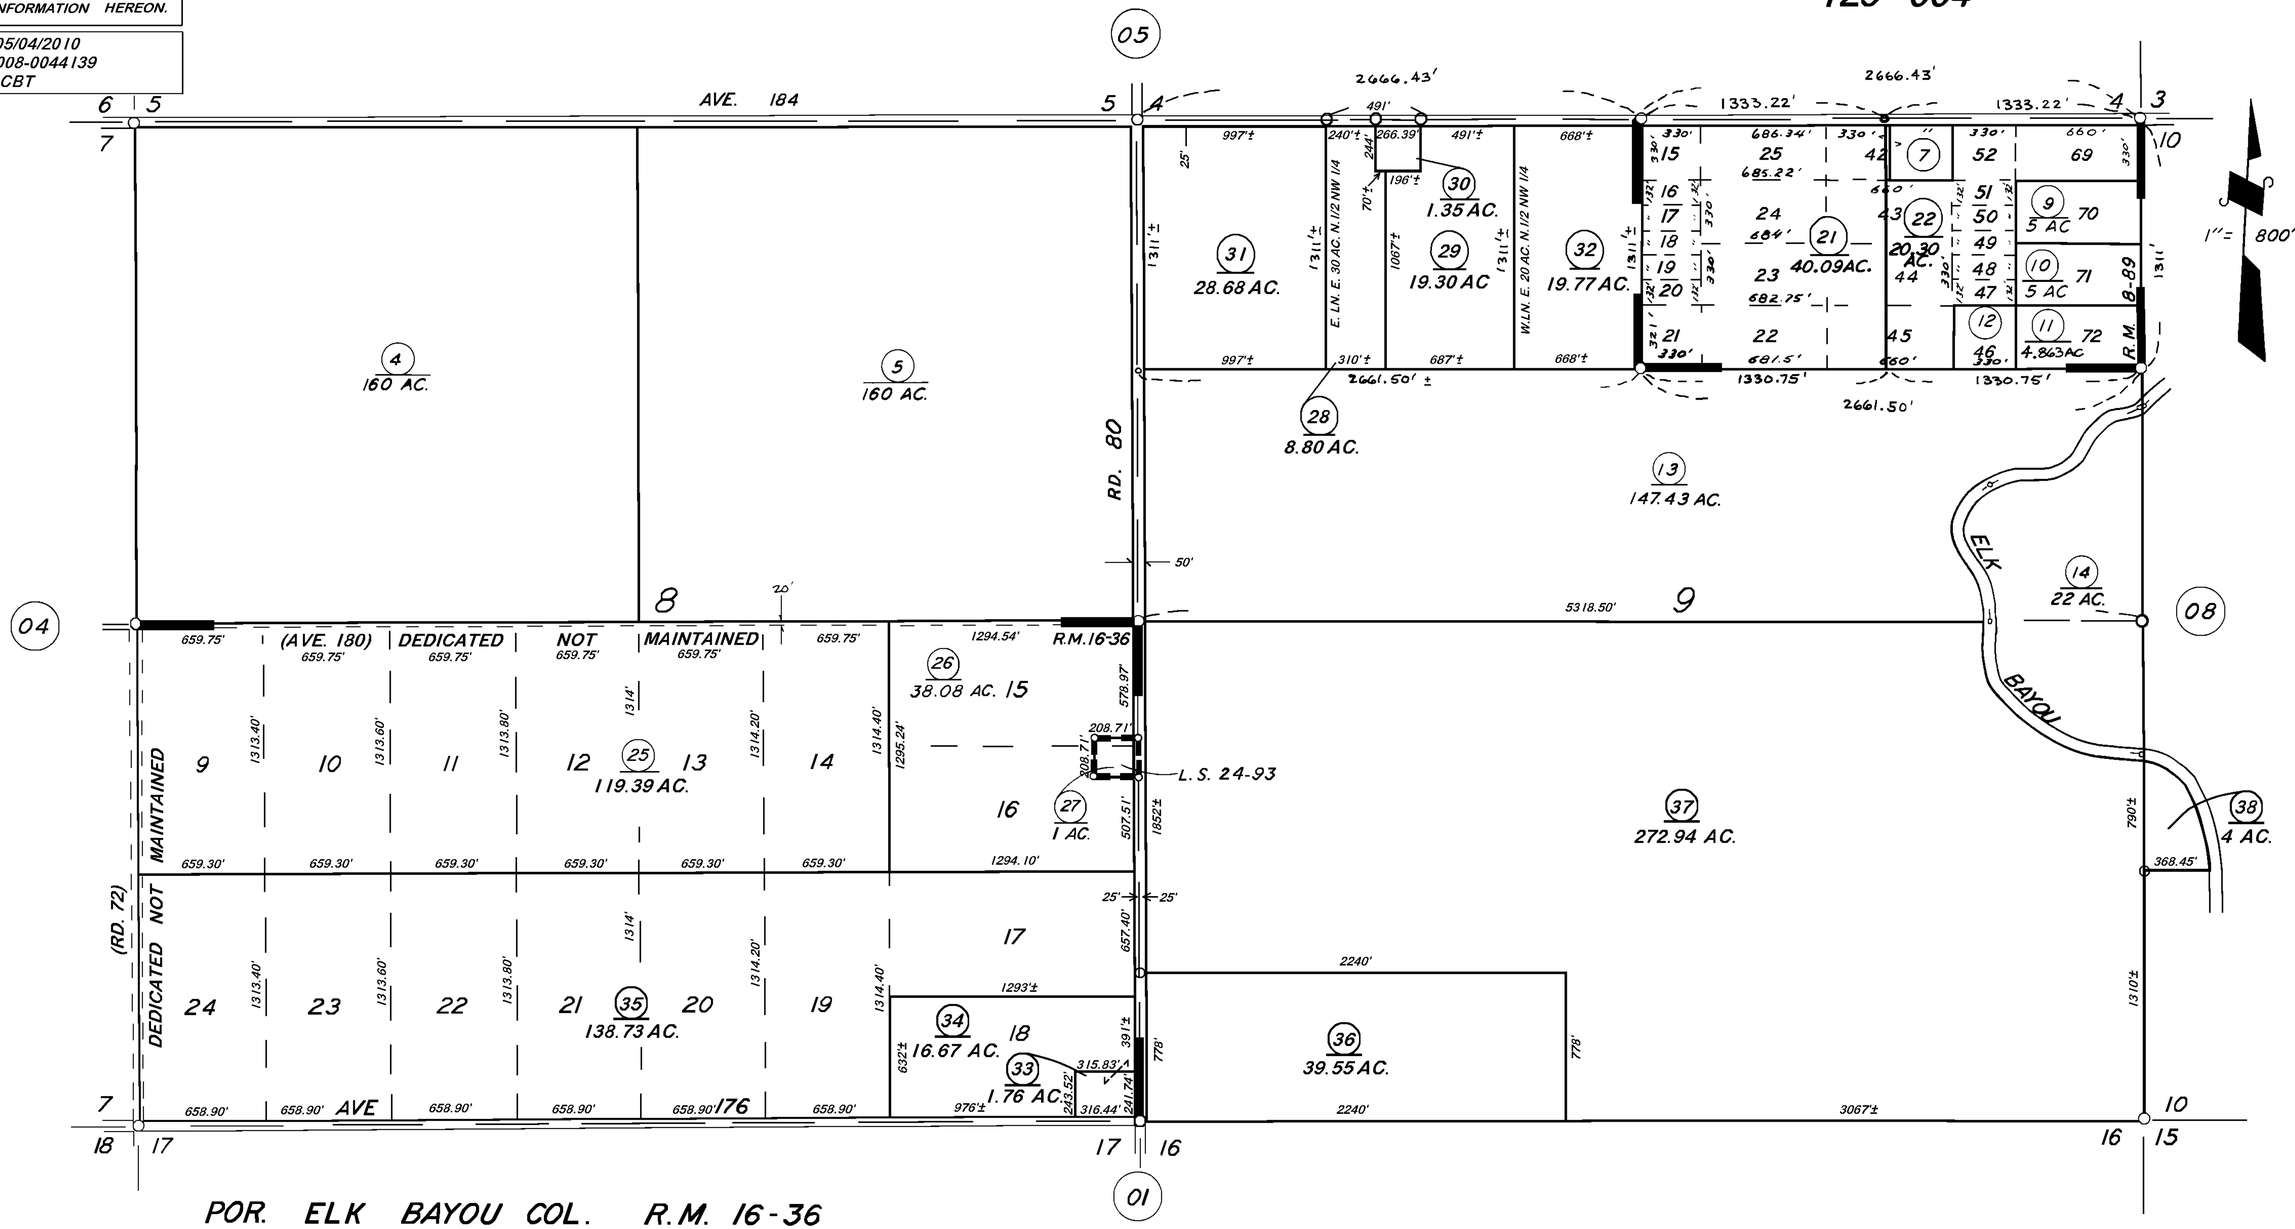


POR. ELK BAYOU COL. R.M. 16-36
POR. URLAM TR. NO. 3 R.M. 8-89
RECORD OF SURVEY L.S. 24-93

## VICINITY OF TULARE

ASSESSOR'S MAPS BK. 228, PG. 06

COUNTY OF TULARE, CALIF.

NOTE — ASSESSOR'S BLOCK NUMBERS SHOWN IN ELLIPSES
ASSESSOR'S PARCEL NUMBERS SHOWN IN CIRCLES