DISCLAIMER

THIS MAP WAS PREPARED FOR LOCAL PROPERTY ASSESSMENT PURPOSES ONLY AND THE PARCELS SHOWN HEREON MAY NOT COMPLY WITH STATE AND LOCAL SUBDIVISION ORDINANCES, AND NO LIABILITY IS ASSUMED FOR THE USE OF THE INFORMATION SHOWN HEREON. R & T CODE SEC. 327, 408.3, ETC.

SEC. 14 & 15, T.21S., R.24E., M.D.B.& M.

Tax Area Code 228–09
123–006

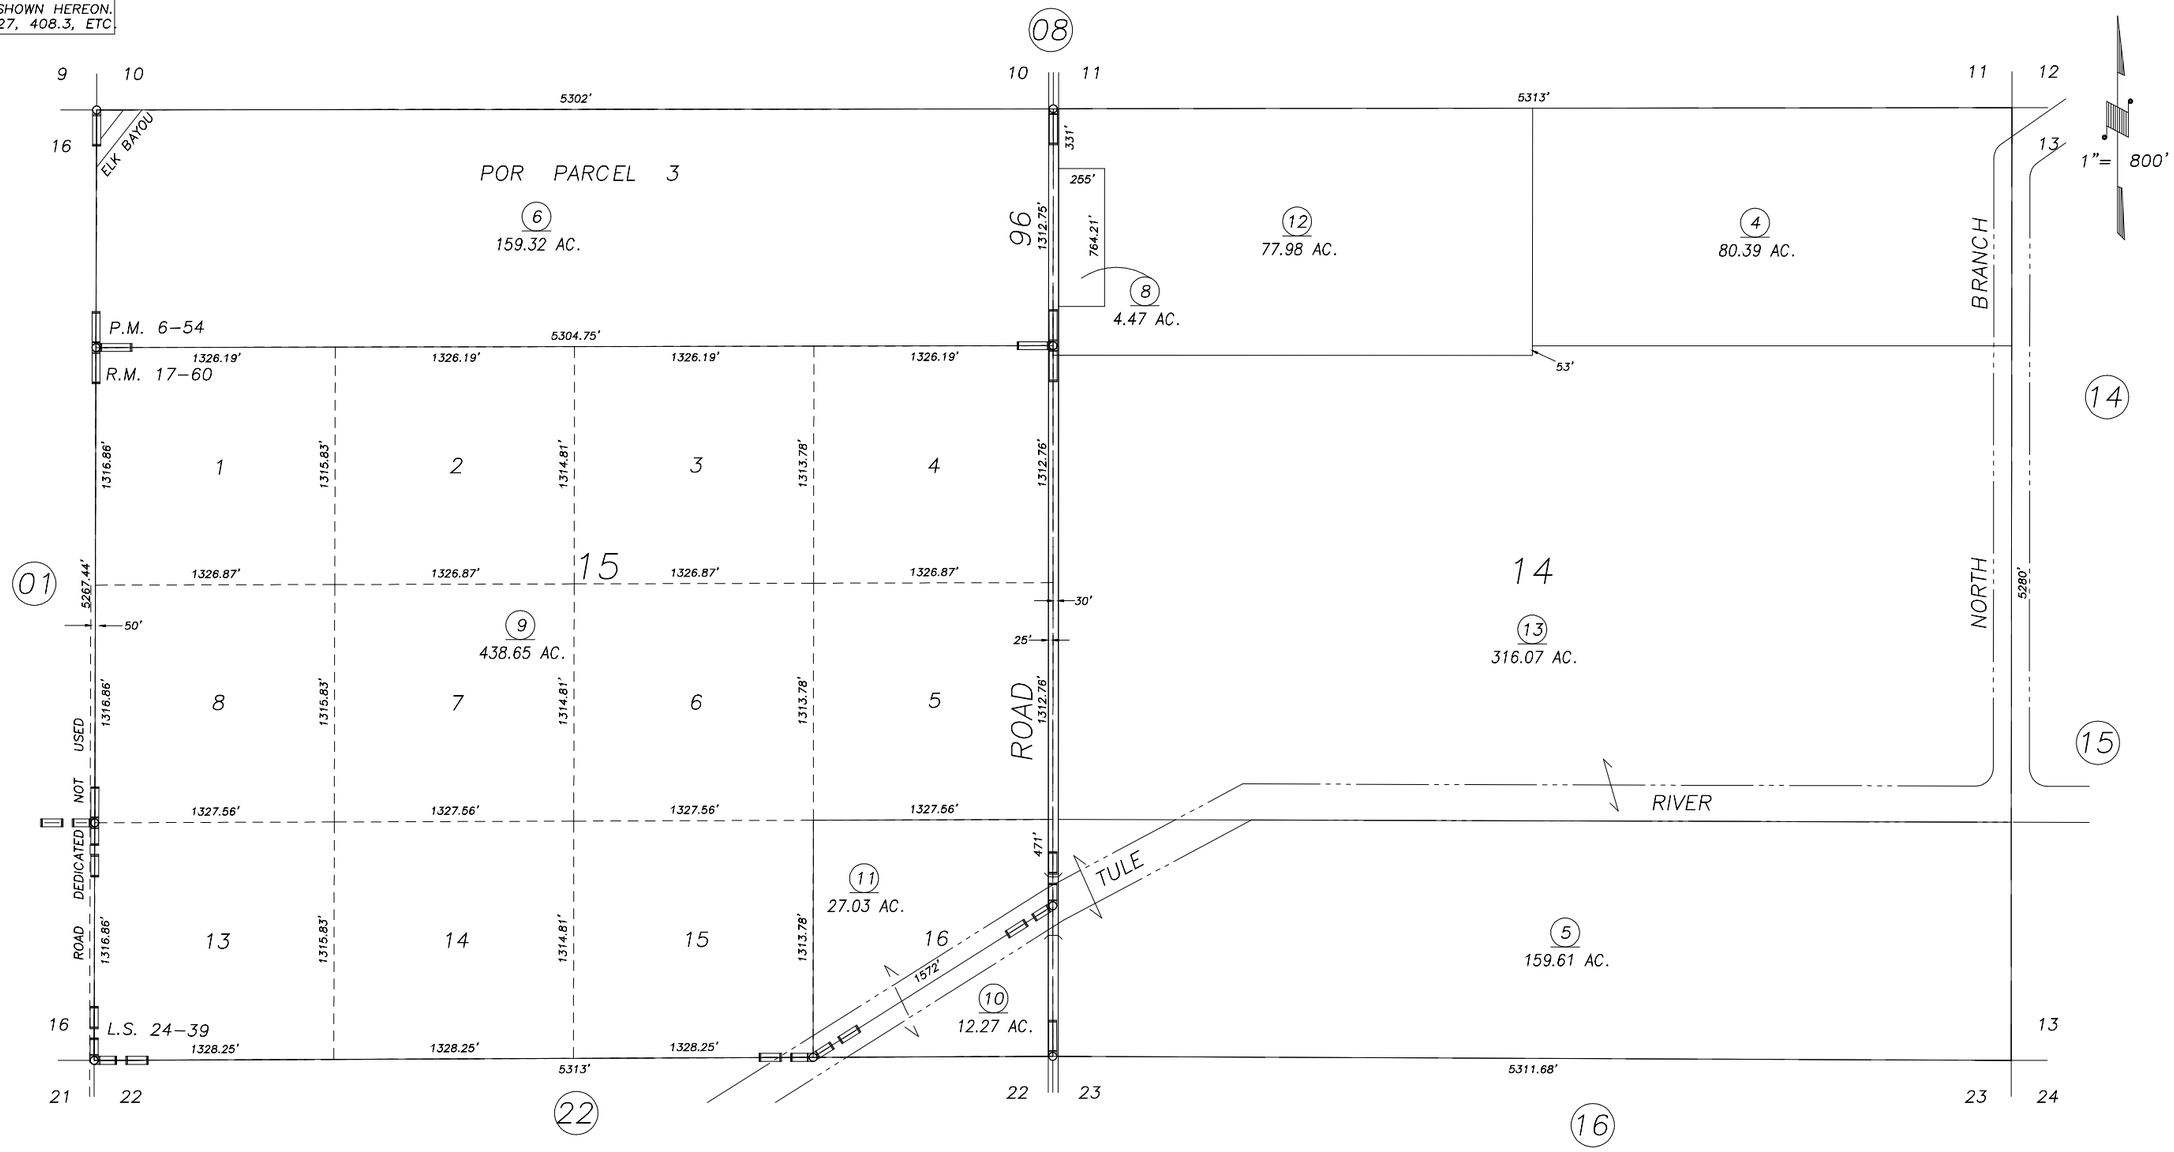

POR. PARCEL MAP 554, P.M. 6–54
POR. LOS POZOS TRACT, R.M. 17–60
RECORD OF SURVEY, L.S. 24–39

VICINITY OF TIPTON
ASSESSOR'S MAPS BK.228 , PG.09
COUNTY OF TULARE, CALIFORNIA, U.S.A.

NOTE: Assessor's Parcel Numbers Shown in Circles (1)
Assessor's Block Numbers Shown in Ellipses (123)

REVISION	DATE	TECH
2014–0067903	02/11/2015	NFL