DISCLAIMER

THIS MAP WAS PREPARED FOR LOCAL PROPERTY ASSESSMENT PURPOSES ONLY. THE PARCELS SHOWN HEREON MAY NOT COMPLY WITH STATE AND LOCAL SUBDIVISION ORDINANCES. NO LIABILITY IS ASSUMED FOR THE USE OF THE INFORMATION HEREON.

REVISED: 11/06/2013
REASON: ADD SCHOOL DISTRICT
CAD TECH: RLW

POR. TOWNSITE OF TIPTON IN SEC. 31 T. 21S., R. 25E., M.D.B.&M.

TAX CODE AREA 147-009

230-08

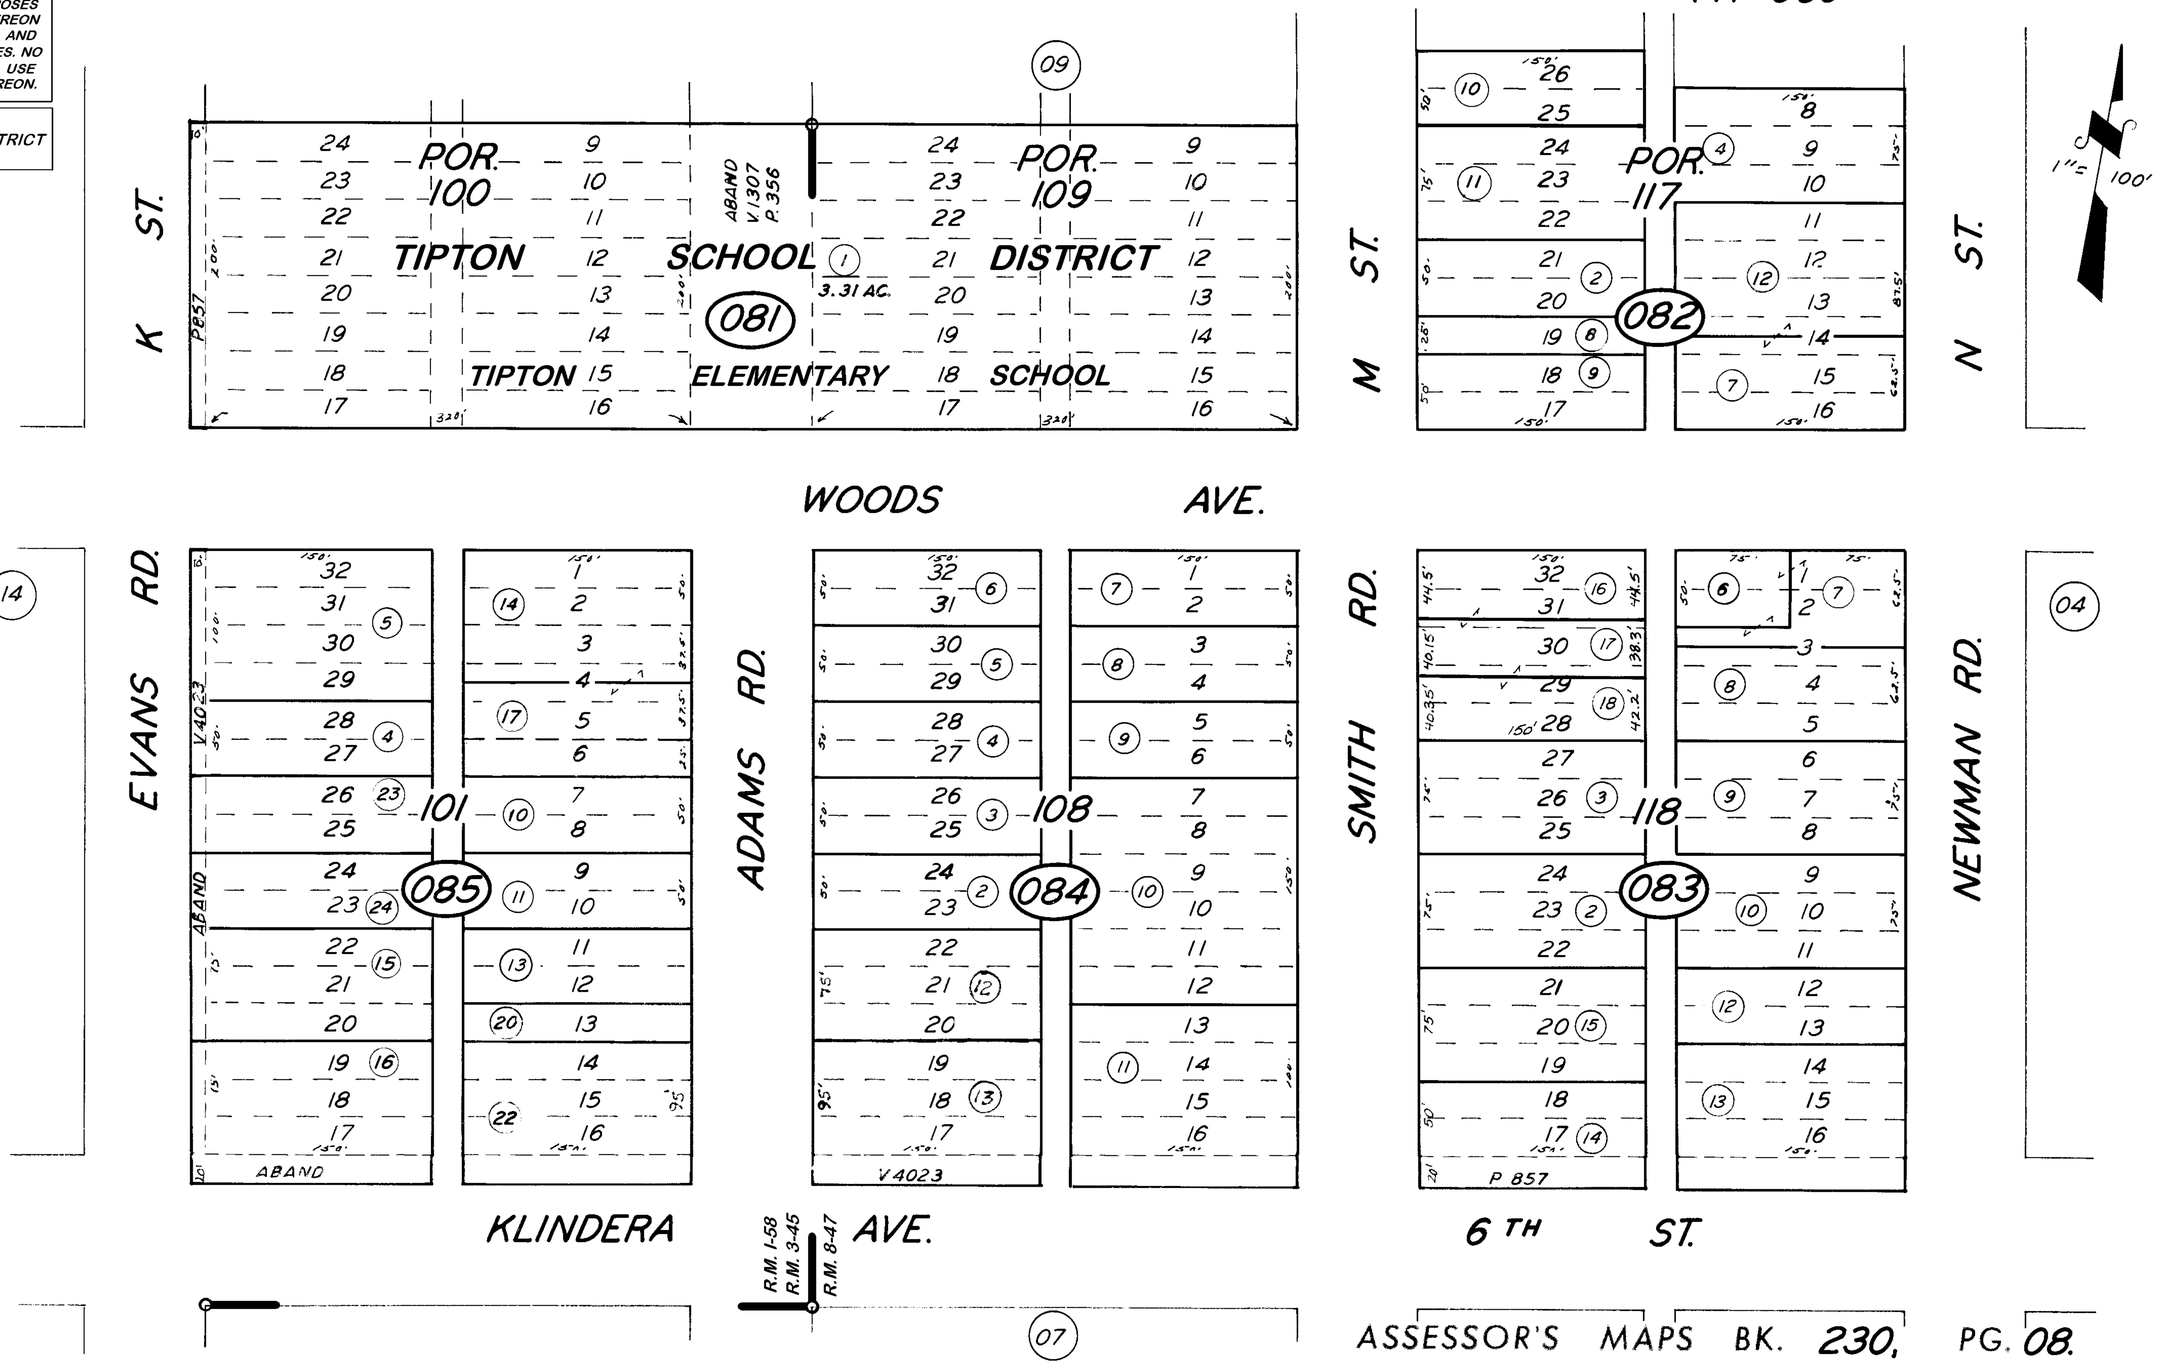

POR. MAP OF THE TOWN OF TIPTON, R.M. 1-58 & R.M. 3-45
POR. CENTRAL LAND CO.'S ADD. TO TIPTON, R.M. 8-47

ASSESSOR'S MAPS BK. 230, PG. 08.
COUNTY OF TULARE, CALIF.

NOTE — ASSESSOR'S BLOCK NUMBERS SHOWN IN ELLIPSES
ASSESSOR'S PARCEL NUMBERS SHOWN IN CIRCLES