DISCLAIMER

THIS MAP WAS PREPARED FOR LOCAL PROPERTY ASSESSMENT PURPOSES ONLY. THE PARCELS SHOWN HEREON MAY NOT COMPLY WITH STATE AND LOCAL SUBDIVISION ORDINANCES. NO LIABILITY IS ASSUMED FOR THE USE OF THE INFORMATION HEREON. R & T CODE SEC. 327, 408.3, ETC.

REVISED: 11/04/2014
REASON: I-COMBINE (APN 069)
CAD TECH: RLW

POR. TOWNSITE OF TIPTON IN SEC. 31 T.21S., R.25E., M.D.B.& M.

TAX CODE AREA 147-009

230-16

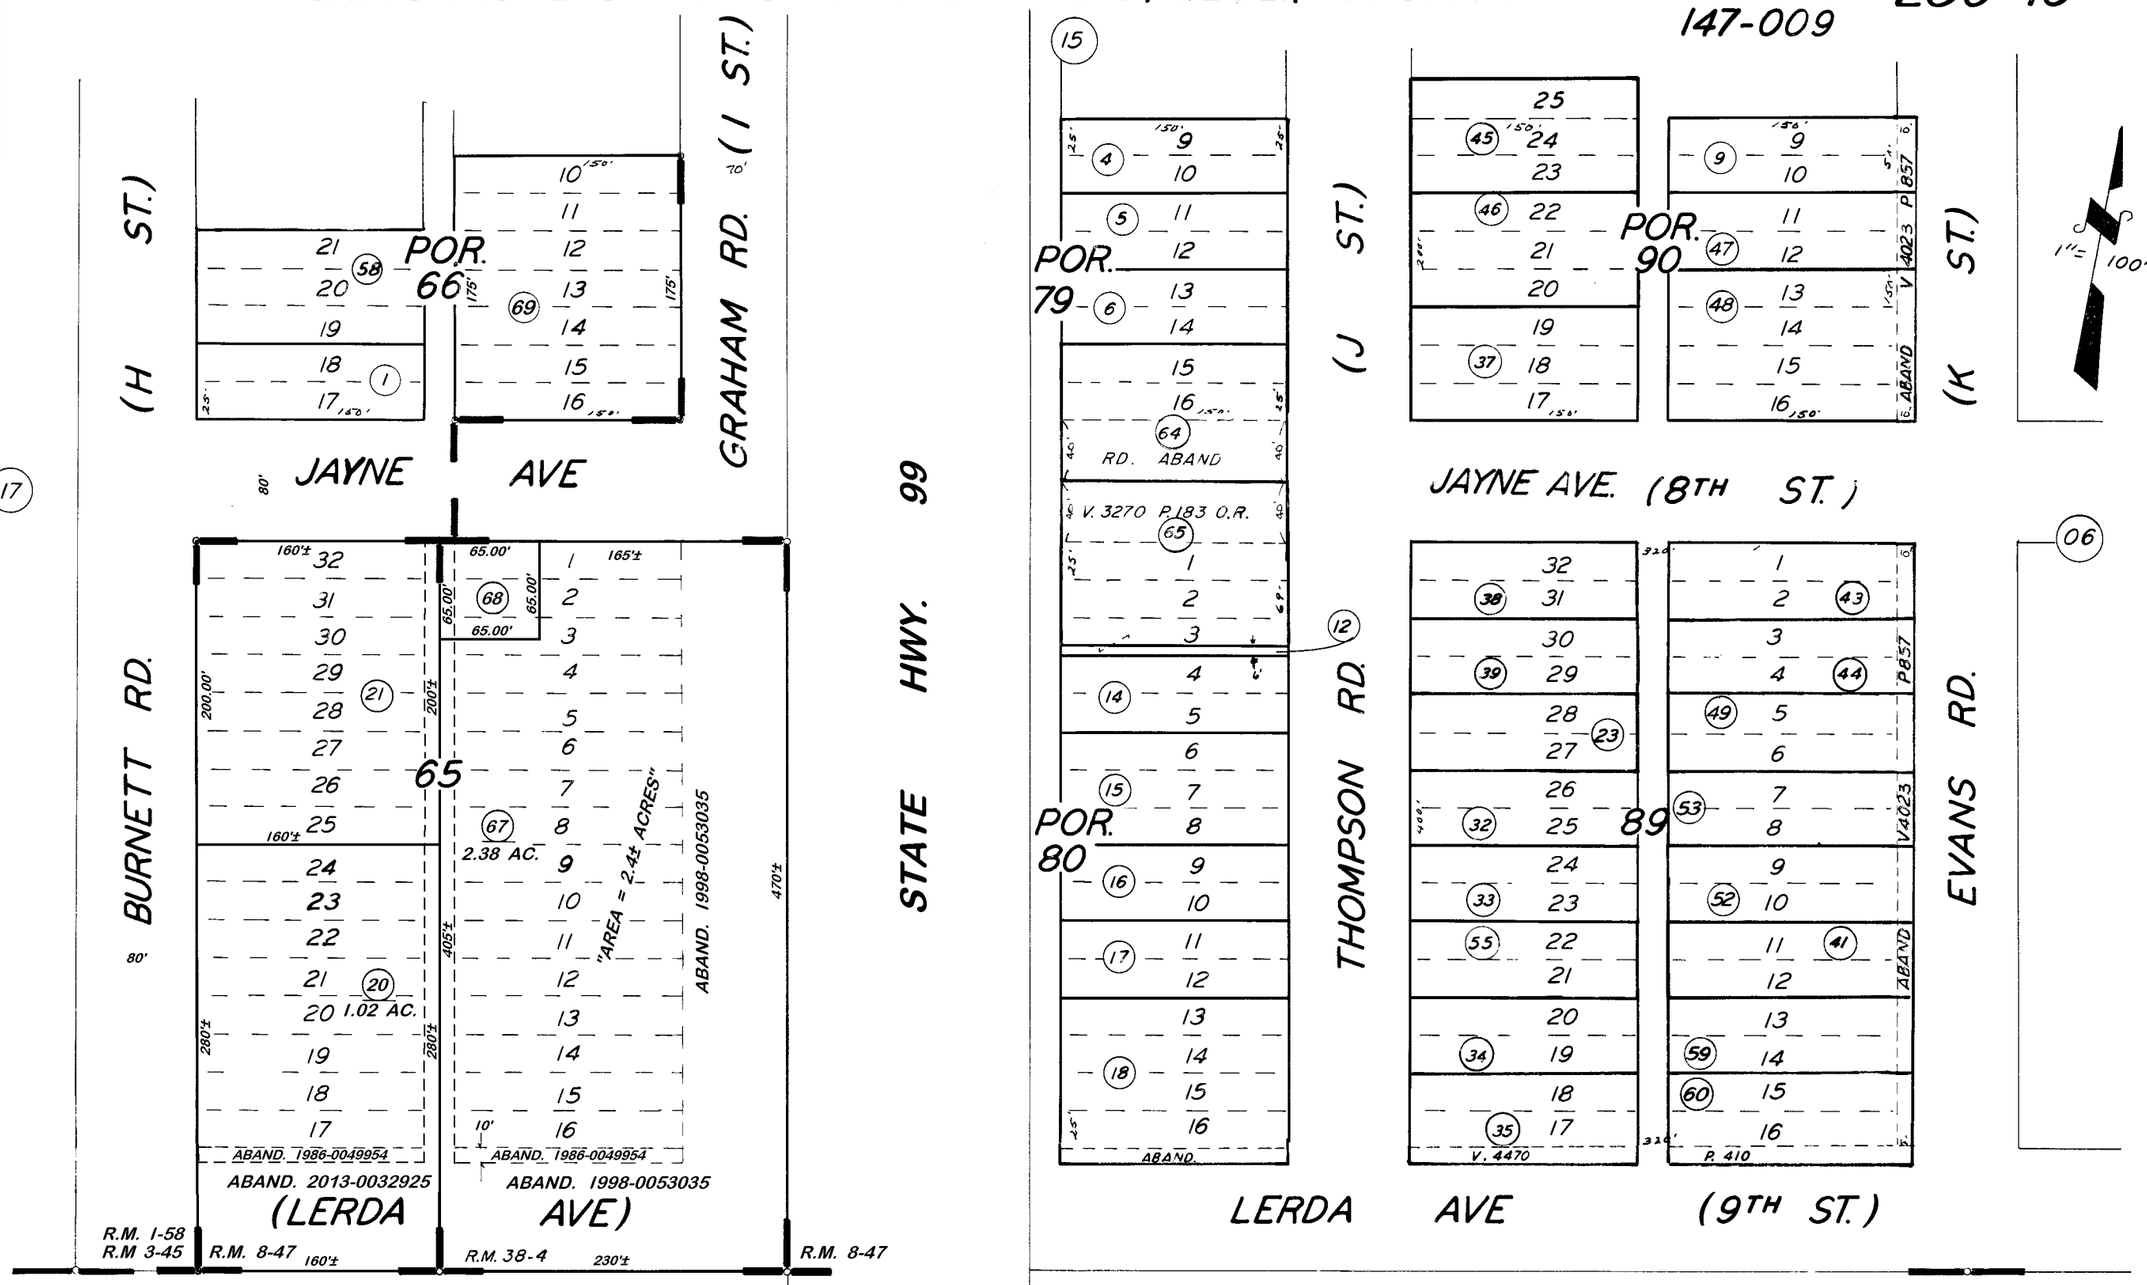

POR. TOWN OF TIPTON, R.M. 1-58 & R.M. 3-45
POR. CEN. LD. CO.'S ADD. TO TIPTON, R.M. 8-47
REVERSION TO ACREAGE, R.M. 38-4

ASSESSOR'S MAPS BK. 230, PG. 16.

COUNTY OF TULARE, CALIF.

NOTE — ASSESSOR'S BLOCK NUMBERS SHOWN IN ELLIPSES
ASSESSOR'S PARCEL NUMBERS SHOWN IN CIRCLES