S1/2 SEC.9, T.21S., R.25E., M.D.B.&M.

Tax Area Codes 232–18
149–005

DISCLAIMER

THIS MAP WAS PREPARED FOR LOCAL PROPERTY ASSESSMENT PURPOSES ONLY AND THE PARCELS SHOWN HEREON MAY NOT COMPLY WITH STATE AND LOCAL SUBDIVISION ORDINANCES, AND NO LIABILITY IS ASSUMED FOR THE USE OF THE INFORMATION SHOWN HEREON.

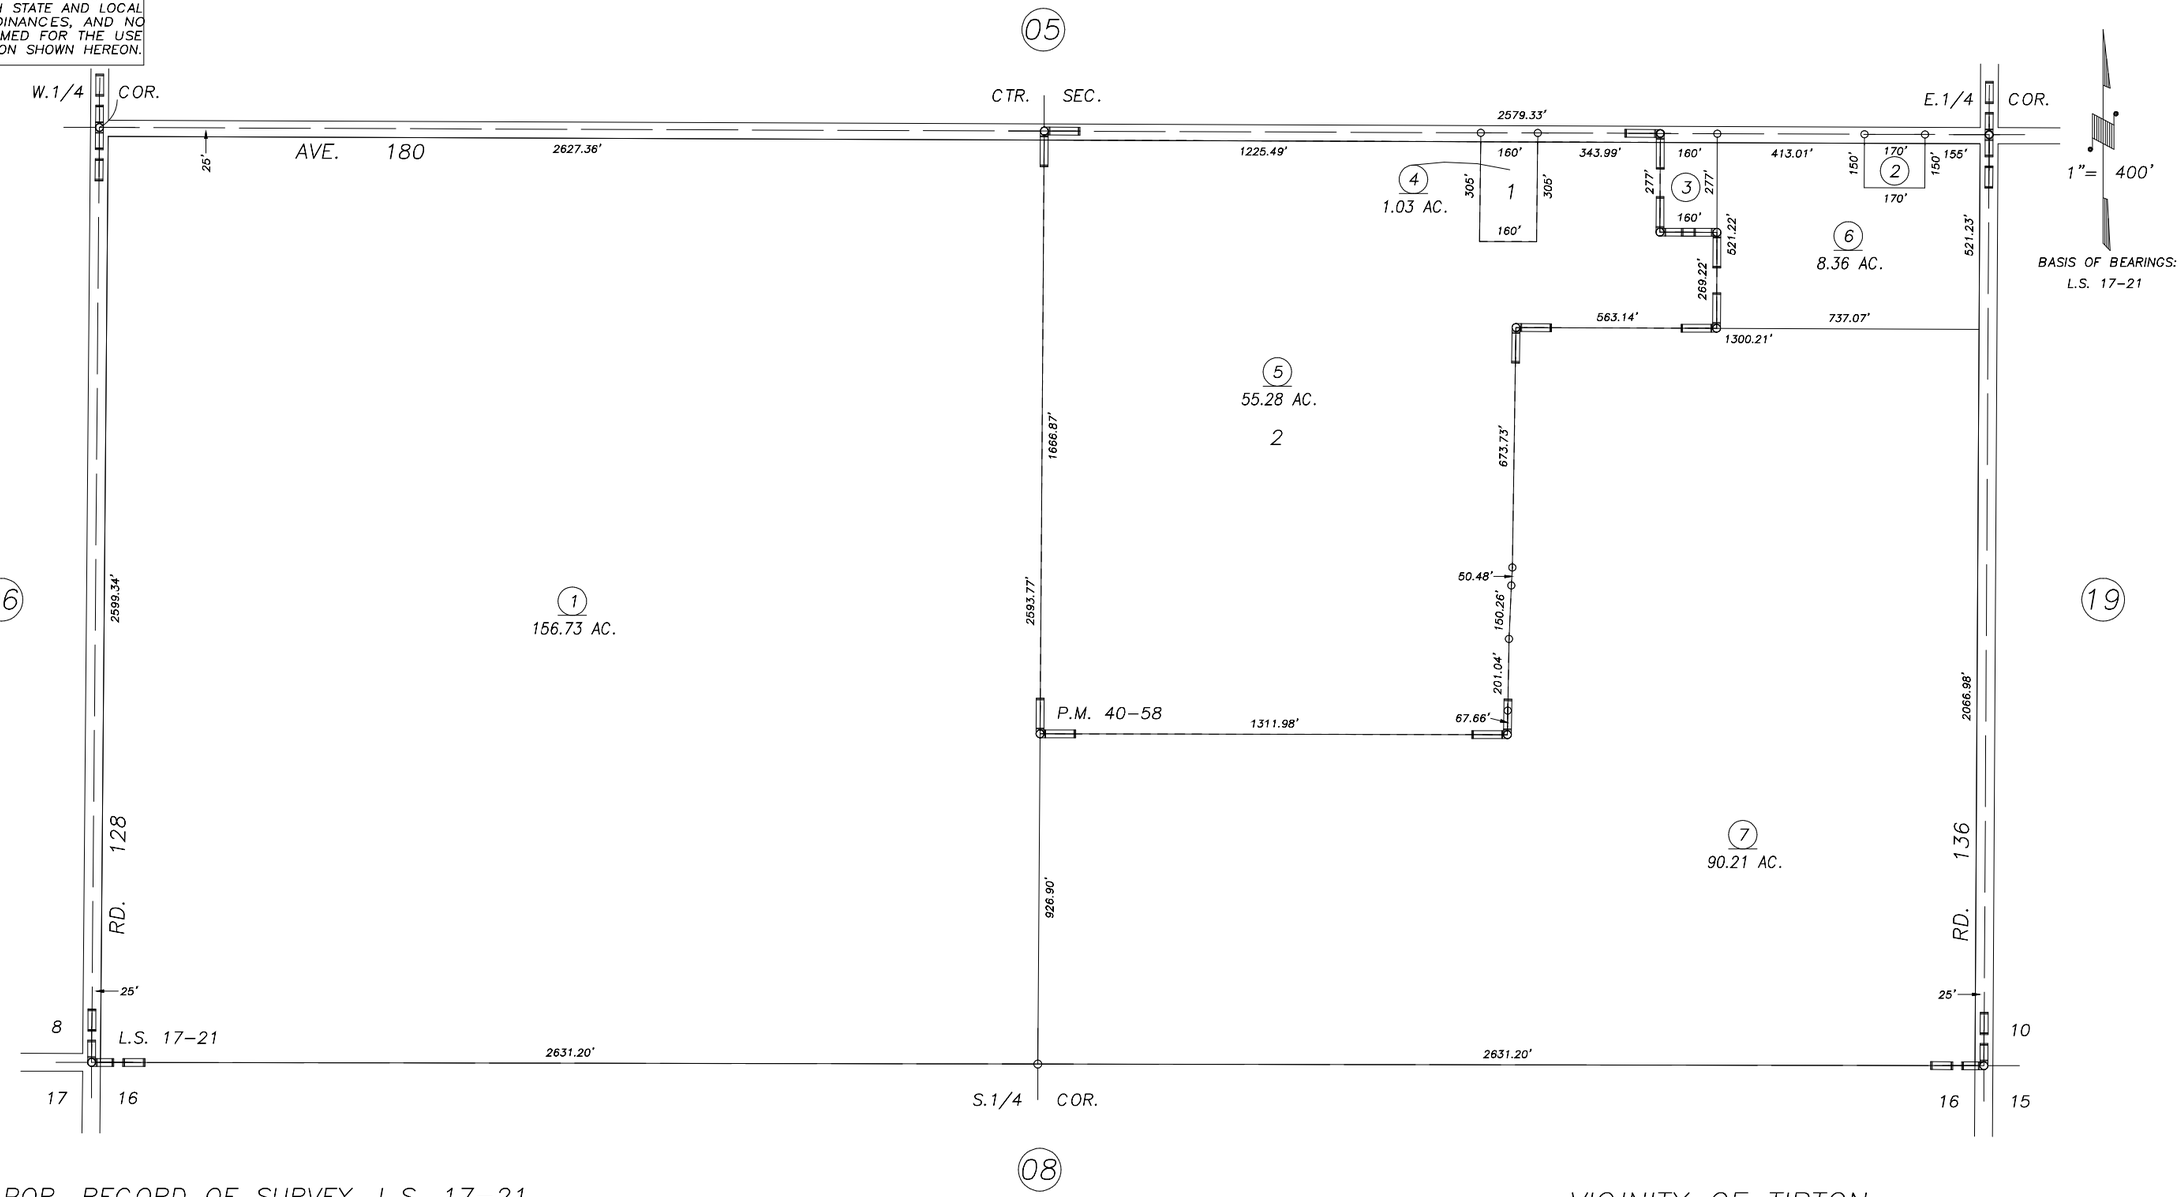

POR. RECORD OF SURVEY, L.S. 17–21
PARCEL MAP NO. 3954, P.M. 40–58

VICINITY OF TIPTON
ASSESSOR'S MAPS BK.232 , PG.18
COUNTY OF TULARE, CALIFORNIA, U.S.A.

NOTE: Assessor's Parcel Numbers Shown in Circles (1)
Assessor's Block Numbers Shown in Elipses (123)

CAD CONVERSION	01/26/2005	PHN
REVISION	DATE	TECH