DISCLAIMER

THIS MAP WAS PREPARED FOR LOCAL PROPERTY ASSESSMENT PURPOSES ONLY. THE PARCELS SHOWN HEREON MAY NOT COMPLY WITH STATE AND LOCAL SUBDIVISION ORDINANCES. NO LIABILITY IS ASSUMED FOR THE USE OF THE INFORMATION HEREON.

REVISED: 06/02/2014
REASON: TRAC CHANGES ONLY
CAD TECH: RLW

S1/2 OF SE1/4 OF SE1/4 SEC.18, T.21S., R.26E., M.D.B.&M.

TAX CODE AREA 233-01
162-004

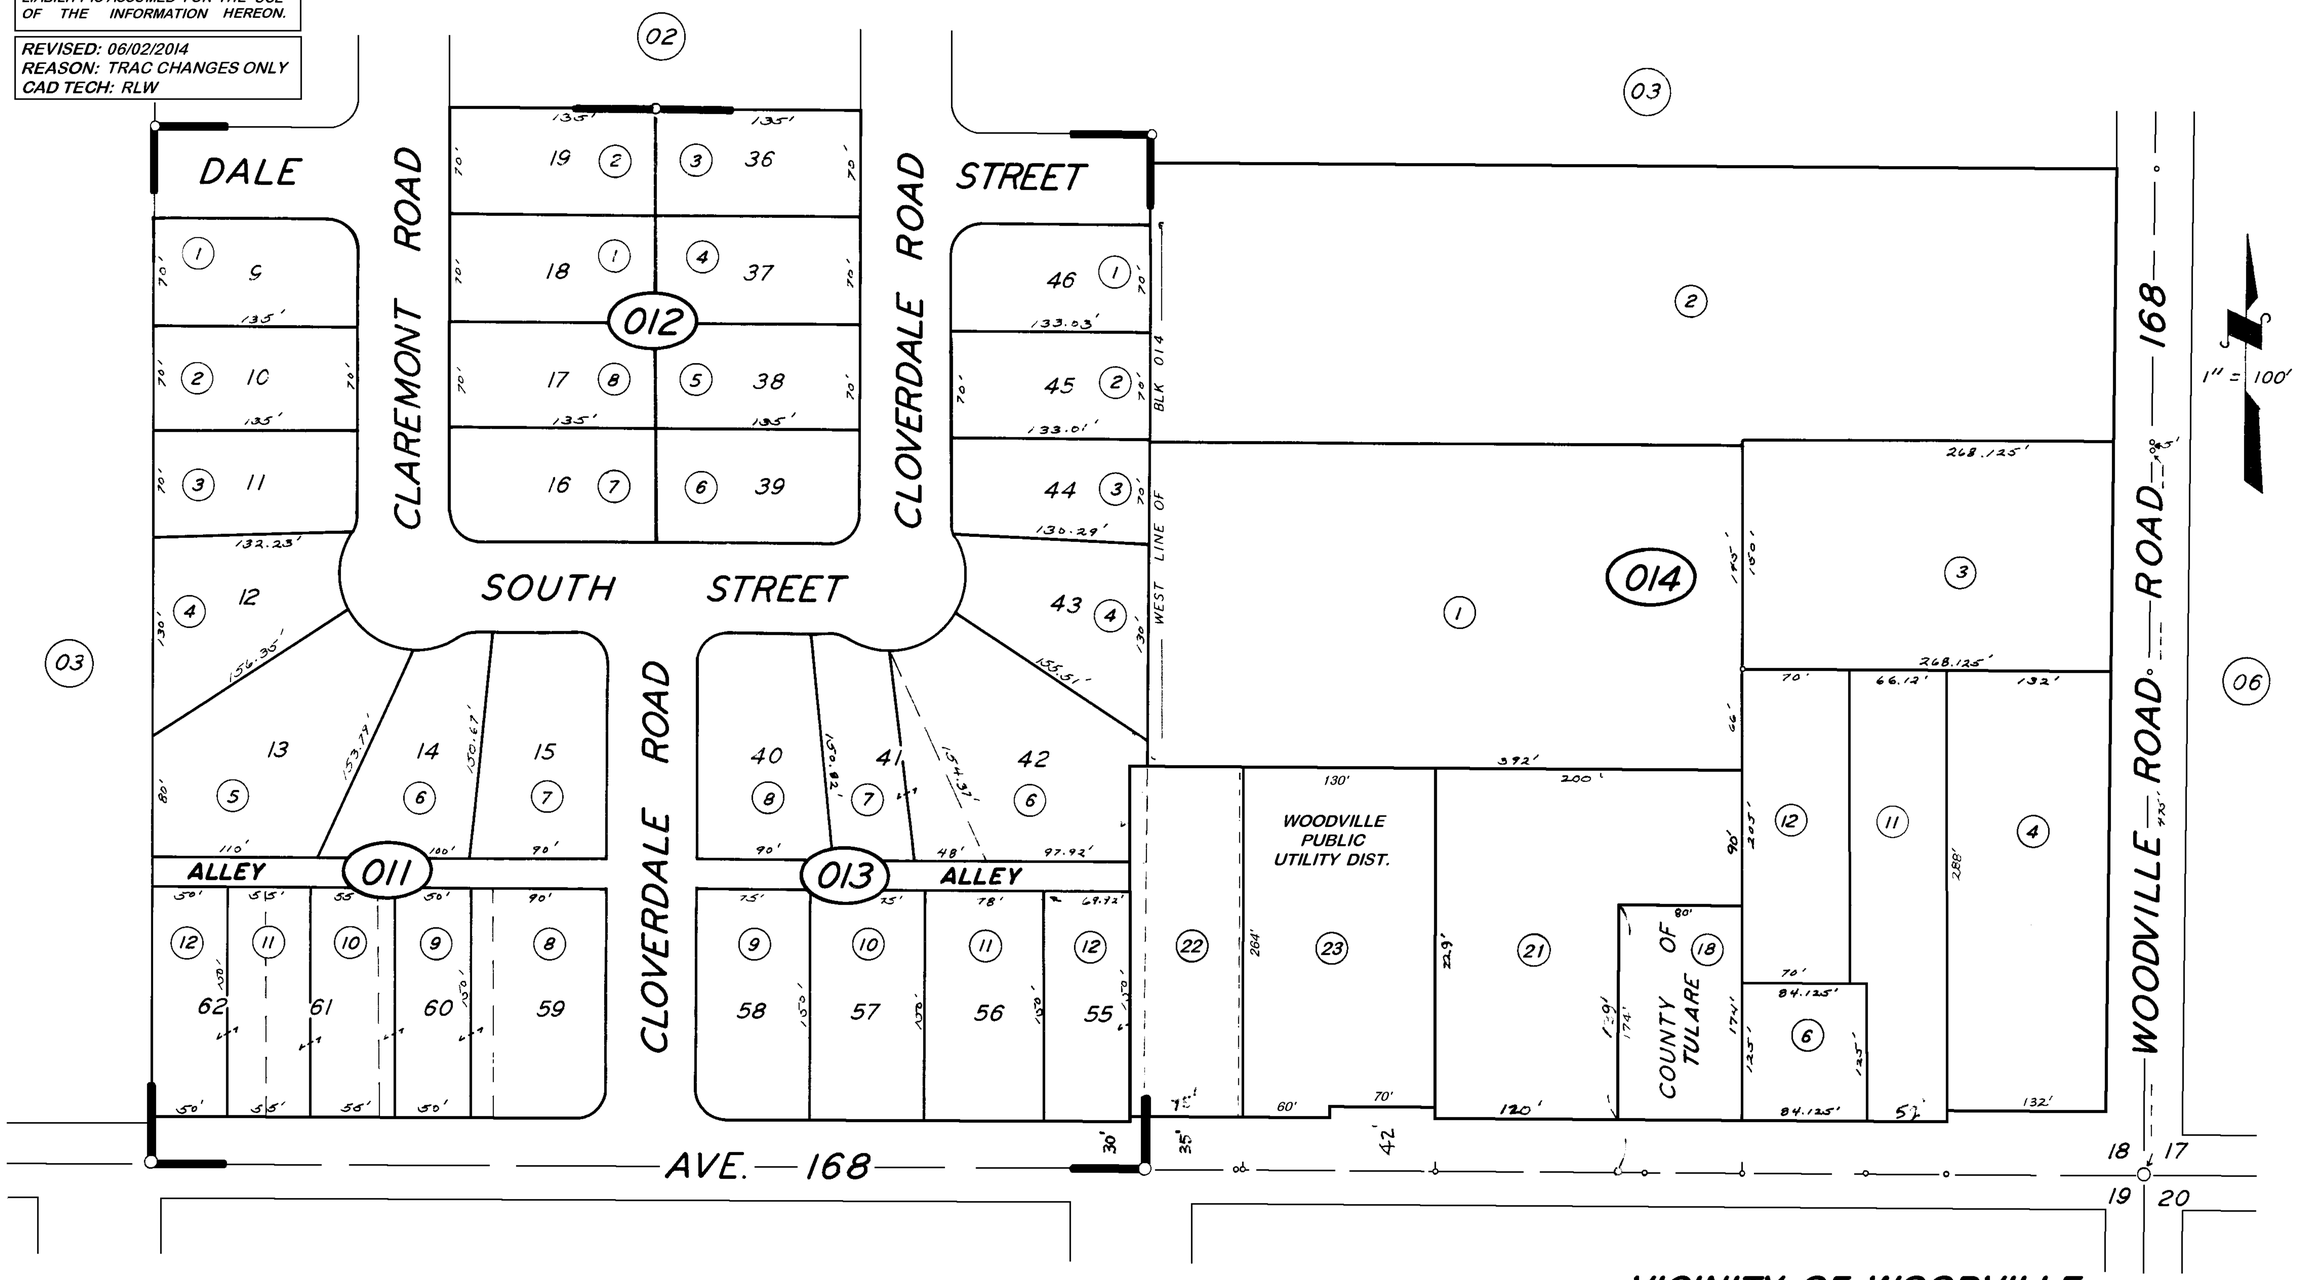

TRACT NO. 195 R.M. 21-6

VICINITY OF WOODVILLE
ASSESSOR'S MAPS BK. 233, PG. 01.
COUNTY OF TULARE, CALIF.

NOTE — ASSESSOR'S BLOCK NUMBERS SHOWN IN ELLIPSES
ASSESSOR'S PARCEL NUMBERS SHOWN IN CIRCLES