S1/2 OF NW1/4 OF NE1/4 SEC.19, T.21S., R.26E., M.D.B.&M.

Tax Area Codes 233-14
162-004

DISCLAIMER

THIS MAP WAS PREPARED FOR LOCAL PROPERTY ASSESSMENT PURPOSES ONLY AND THE PARCELS SHOWN HEREON MAY NOT COMPLY WITH STATE AND LOCAL SUBDIVISION ORDINANCES, AND NO LIABILITY IS ASSUMED FOR THE USE OF THE INFORMATION SHOWN HEREON.

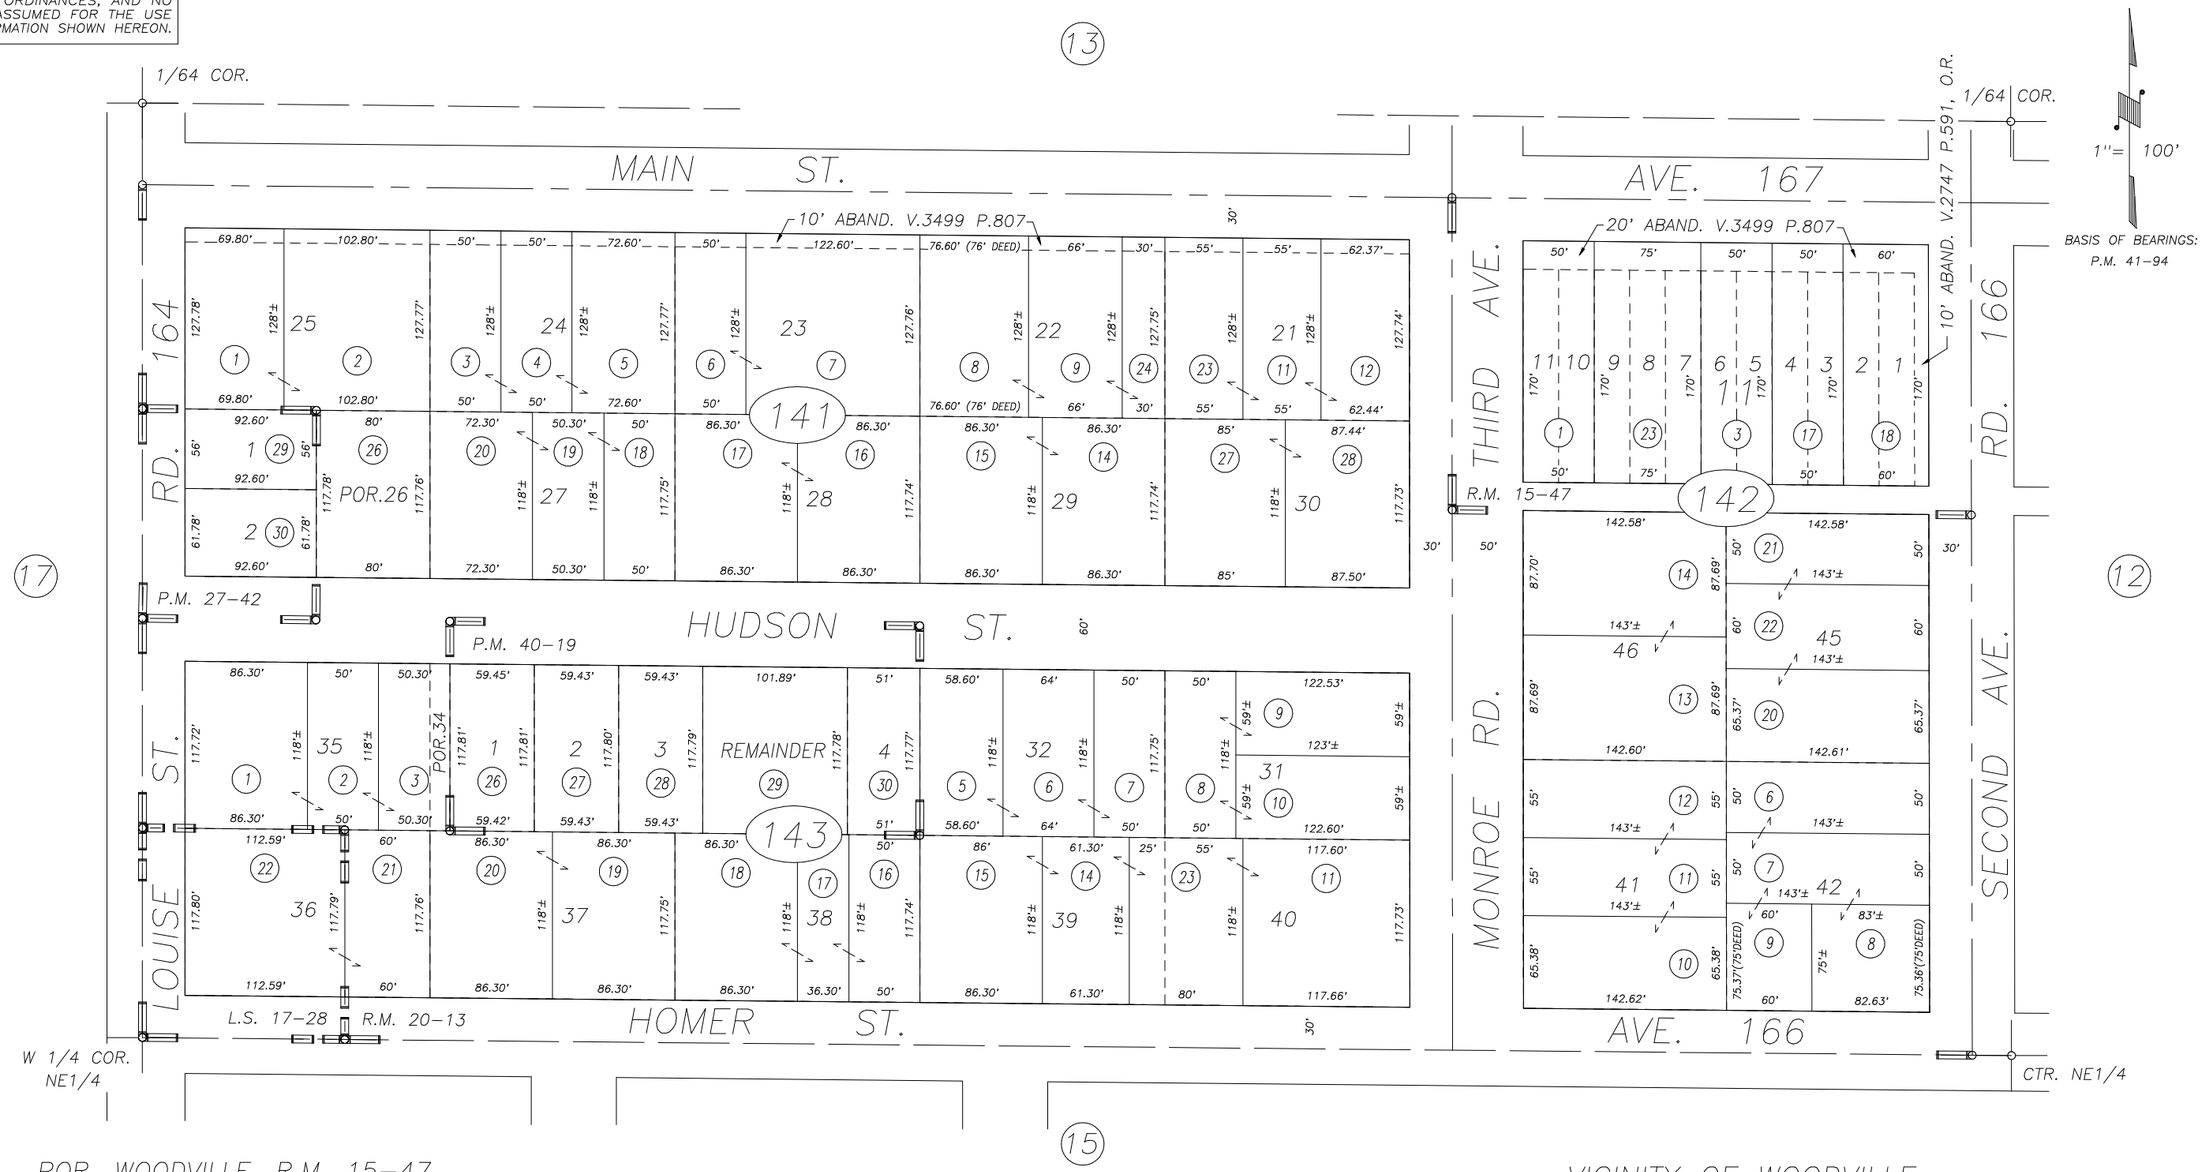

POR. WOODVILLE, R.M. 15-47
POR. TRACT NO. 133, R.M. 20-13
PARCEL MAP NO. 2641, P.M. 27-42
RECORD OF SURVEY, L.S. 17-28
PARCEL MAP NO. 3915, P.M. 40-19

VICINITY OF WOODVILLE
ASSESSOR'S MAPS BK. 233 , PG. 14
COUNTY OF TULARE, CALIFORNIA, U.S.A.

NOTE: Assessor's Parcel Numbers Shown in Circles (1)
Assessor's Block Numbers Shown in Elipses (123)

CAD CONVERSION	11/04/2013	LLB
REVISION	DATE	TECH