DISCLAIMER

THIS MAP WAS PREPARED FOR LOCAL PROPERTY ASSESSMENT PURPOSES ONLY. THE PARCELS SHOWN HEREON MAY NOT COMPLY WITH STATE AND LOCAL SUBDIVISION ORDINANCES. NO LIABILITY IS ASSUMED FOR THE USE OF THE INFORMATION HEREON.

REVISED:	9/07/2016
REASON:	2015-0054366
CAD TECH:	NFL

SEC'S. 15 & 16, T.21S., R.26E., M.D.B.& M.

TAX CODE AREA **236-08**

162-001 162-006
162-007 141-009
162-005

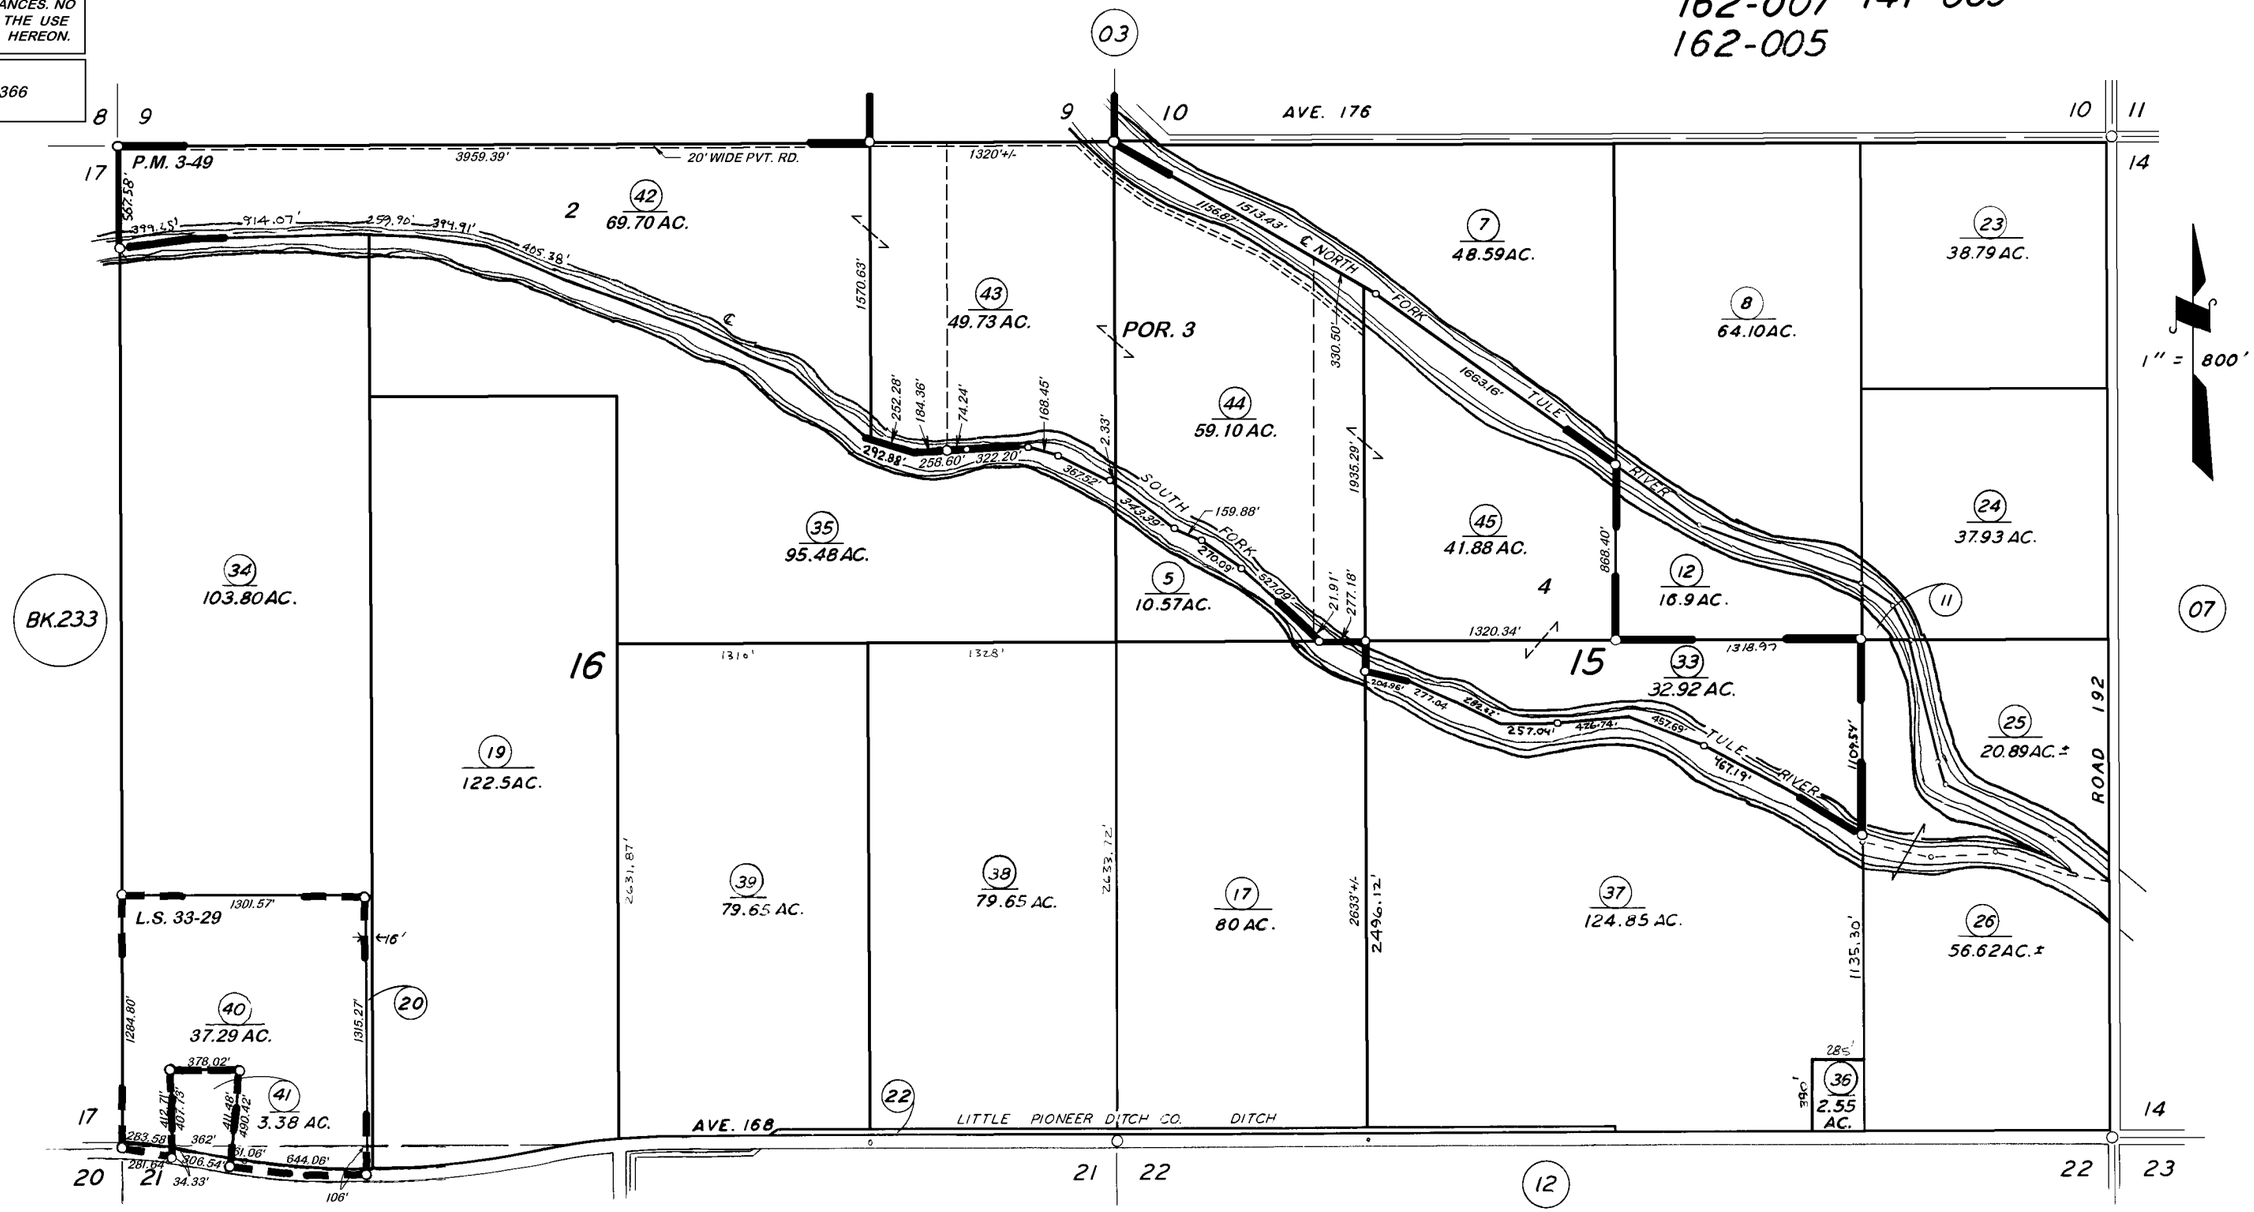

POR. PARCEL MAP NO. 249, P.M. 3-49
POR. RECORD OF SURVEY, L.S. 26-27 (E.LN. SEC. 15, ETC.)
POR. RECORD OF SURVEY, L.S. 33-29

VICINITY OF WOODVILLE

ASSESSOR'S MAPS BK. 236, PG. 54
COUNTY OF TULARE, CALIF.

NOTE — ASSESSOR'S BLOCK NUMBERS SHOWN IN ELLIPSES
ASSESSOR'S PARCEL NUMBERS SHOWN IN CIRCLES