S1/2 SEC.28, T.21S., R.26E., M.D.B.&M.

Tax Area Codes 236–20
125–000
162–001

DISCLAIMER

THIS MAP WAS PREPARED FOR LOCAL PROPERTY ASSESSMENT PURPOSES ONLY AND THE PARCELS SHOWN HEREON MAY NOT COMPLY WITH STATE AND LOCAL SUBDIVISION ORDINANCES, AND NO LIABILITY IS ASSUMED FOR THE USE OF THE INFORMATION SHOWN HEREON. R & T CODE SEC. 327, 408.3, ETC.

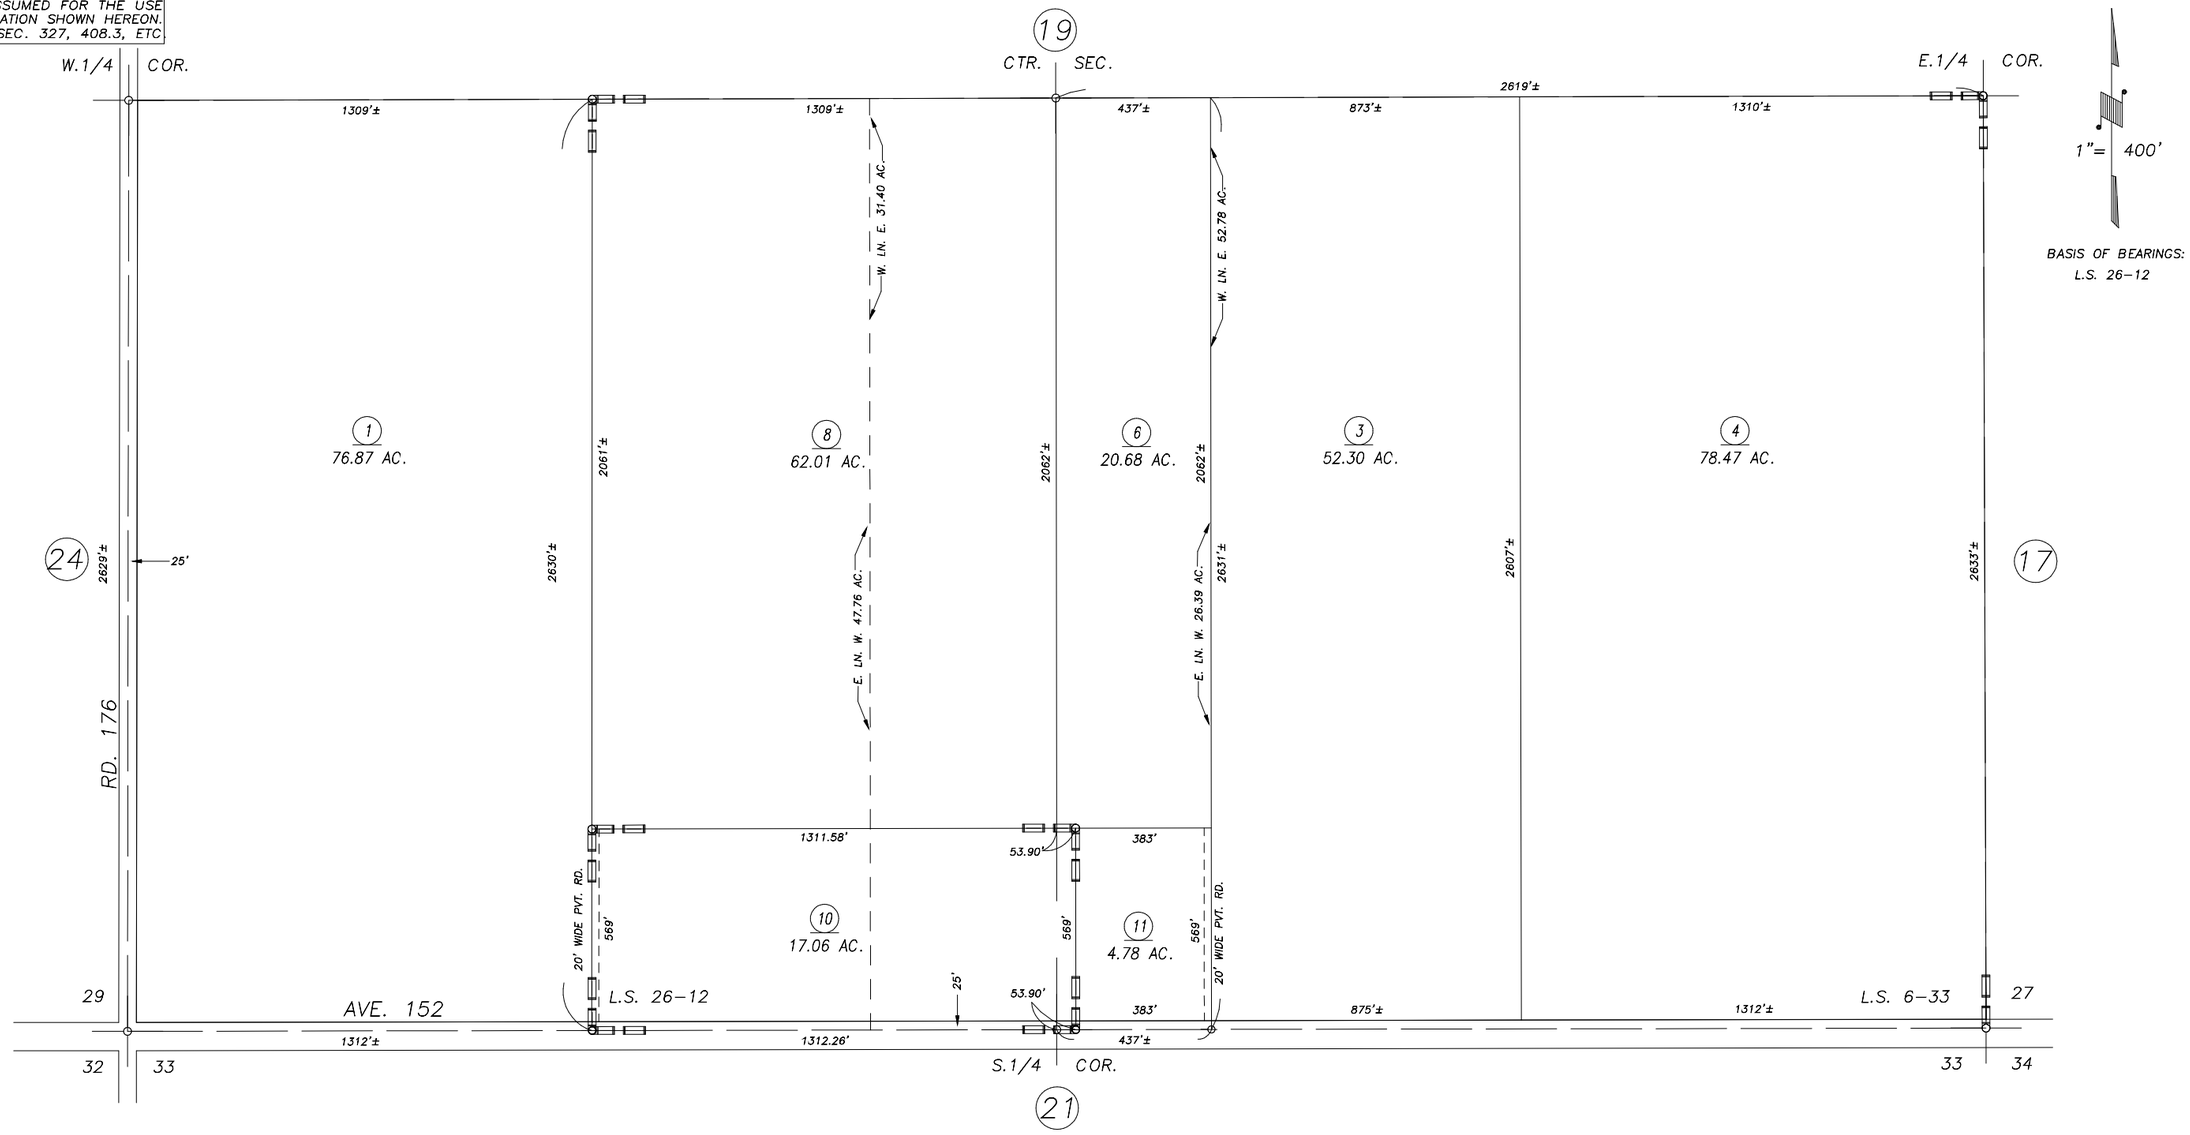

POR RECORD OF SURVEY, L.S. 6–33
RECORD OF SURVEY, L.S. 26–12

VICINITY OF POPLAR
ASSESSOR'S MAPS BK.236 , PG.20
COUNTY OF TULARE, CALIFORNIA, U.S.A.

NOTE: Assessor's Parcel Numbers Shown in Circles (1)
Assessor's Block Numbers Shown in Ellipses (123)

REVISION	DATE	TECH
2002–0008337	8/26/2016	NFL