S1/2 SEC.24, T.21S., R.26E., M.D.B.&M.

Tax Area Codes 236–26
132–002
162–006

DISCLAIMER

THIS MAP WAS PREPARED FOR LOCAL PROPERTY ASSESSMENT PURPOSES ONLY AND THE PARCELS SHOWN HEREON MAY NOT COMPLY WITH STATE AND LOCAL SUBDIVISION ORDINANCES, AND NO LIABILITY IS ASSUMED FOR THE USE OF THE INFORMATION SHOWN HEREON.

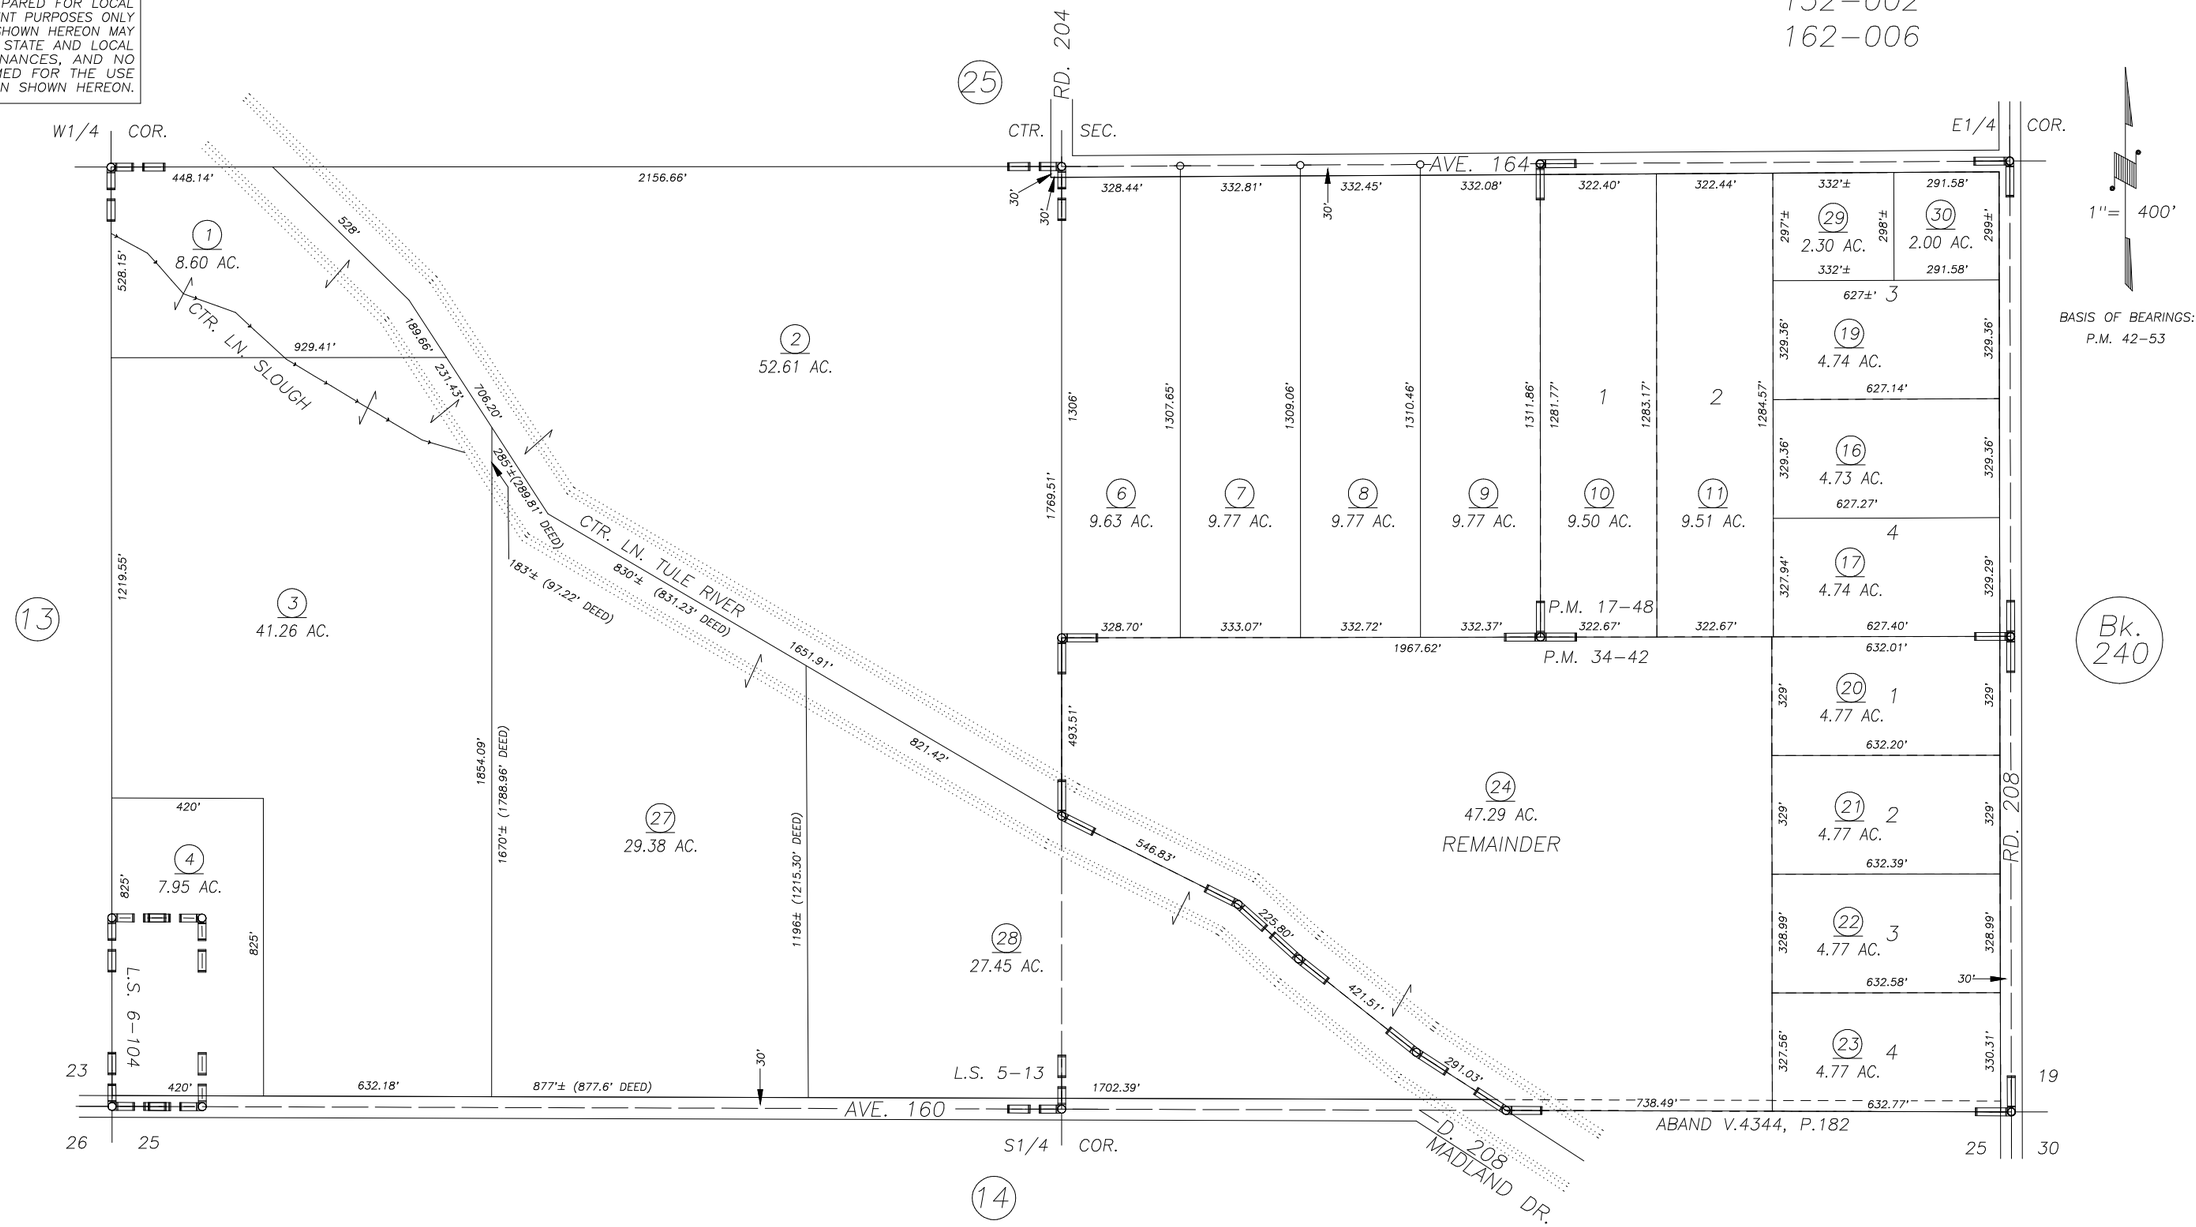

PARCEL MAP NO.1647, P.M. 17–48
PARCEL MAP NO.3340, P.M. 34–42
RECORD OF SURVEY, L.S. 6–104
RECORD OF SURVEY, L.S. 5–13

VICINITY OF PORTERVILLE
ASSESSOR'S MAPS BK. 236 , PG. 26
COUNTY OF TULARE, CALIFORNIA, U.S.A.

NOTE: Assessor's Parcel Numbers Shown in Circles (1)
Assessor's Block Numbers Shown in Elipses (123)

REVISION	DATE	TECH
2003–0113922	09/21/2005	ASG