DISCLAIMER

THIS MAP WAS PREPARED FOR LOCAL PROPERTY ASSESSMENT PURPOSES ONLY. THE PARCELS SHOWN HEREON MAY NOT COMPLY WITH STATE AND LOCAL SUBDIVISION ORDINANCES. NO LIABILITY IS ASSUMED FOR THE USE OF THE INFORMATION HEREON.

REVISED: 8/4/2009
REASON: 2007-0081801
CAD TECH: JLC

N.1/2 SEC. 30, T. 21 S., R. 27 E., M. D. B. & M.

TAX CODE AREA **240-01**

132-002
061-000

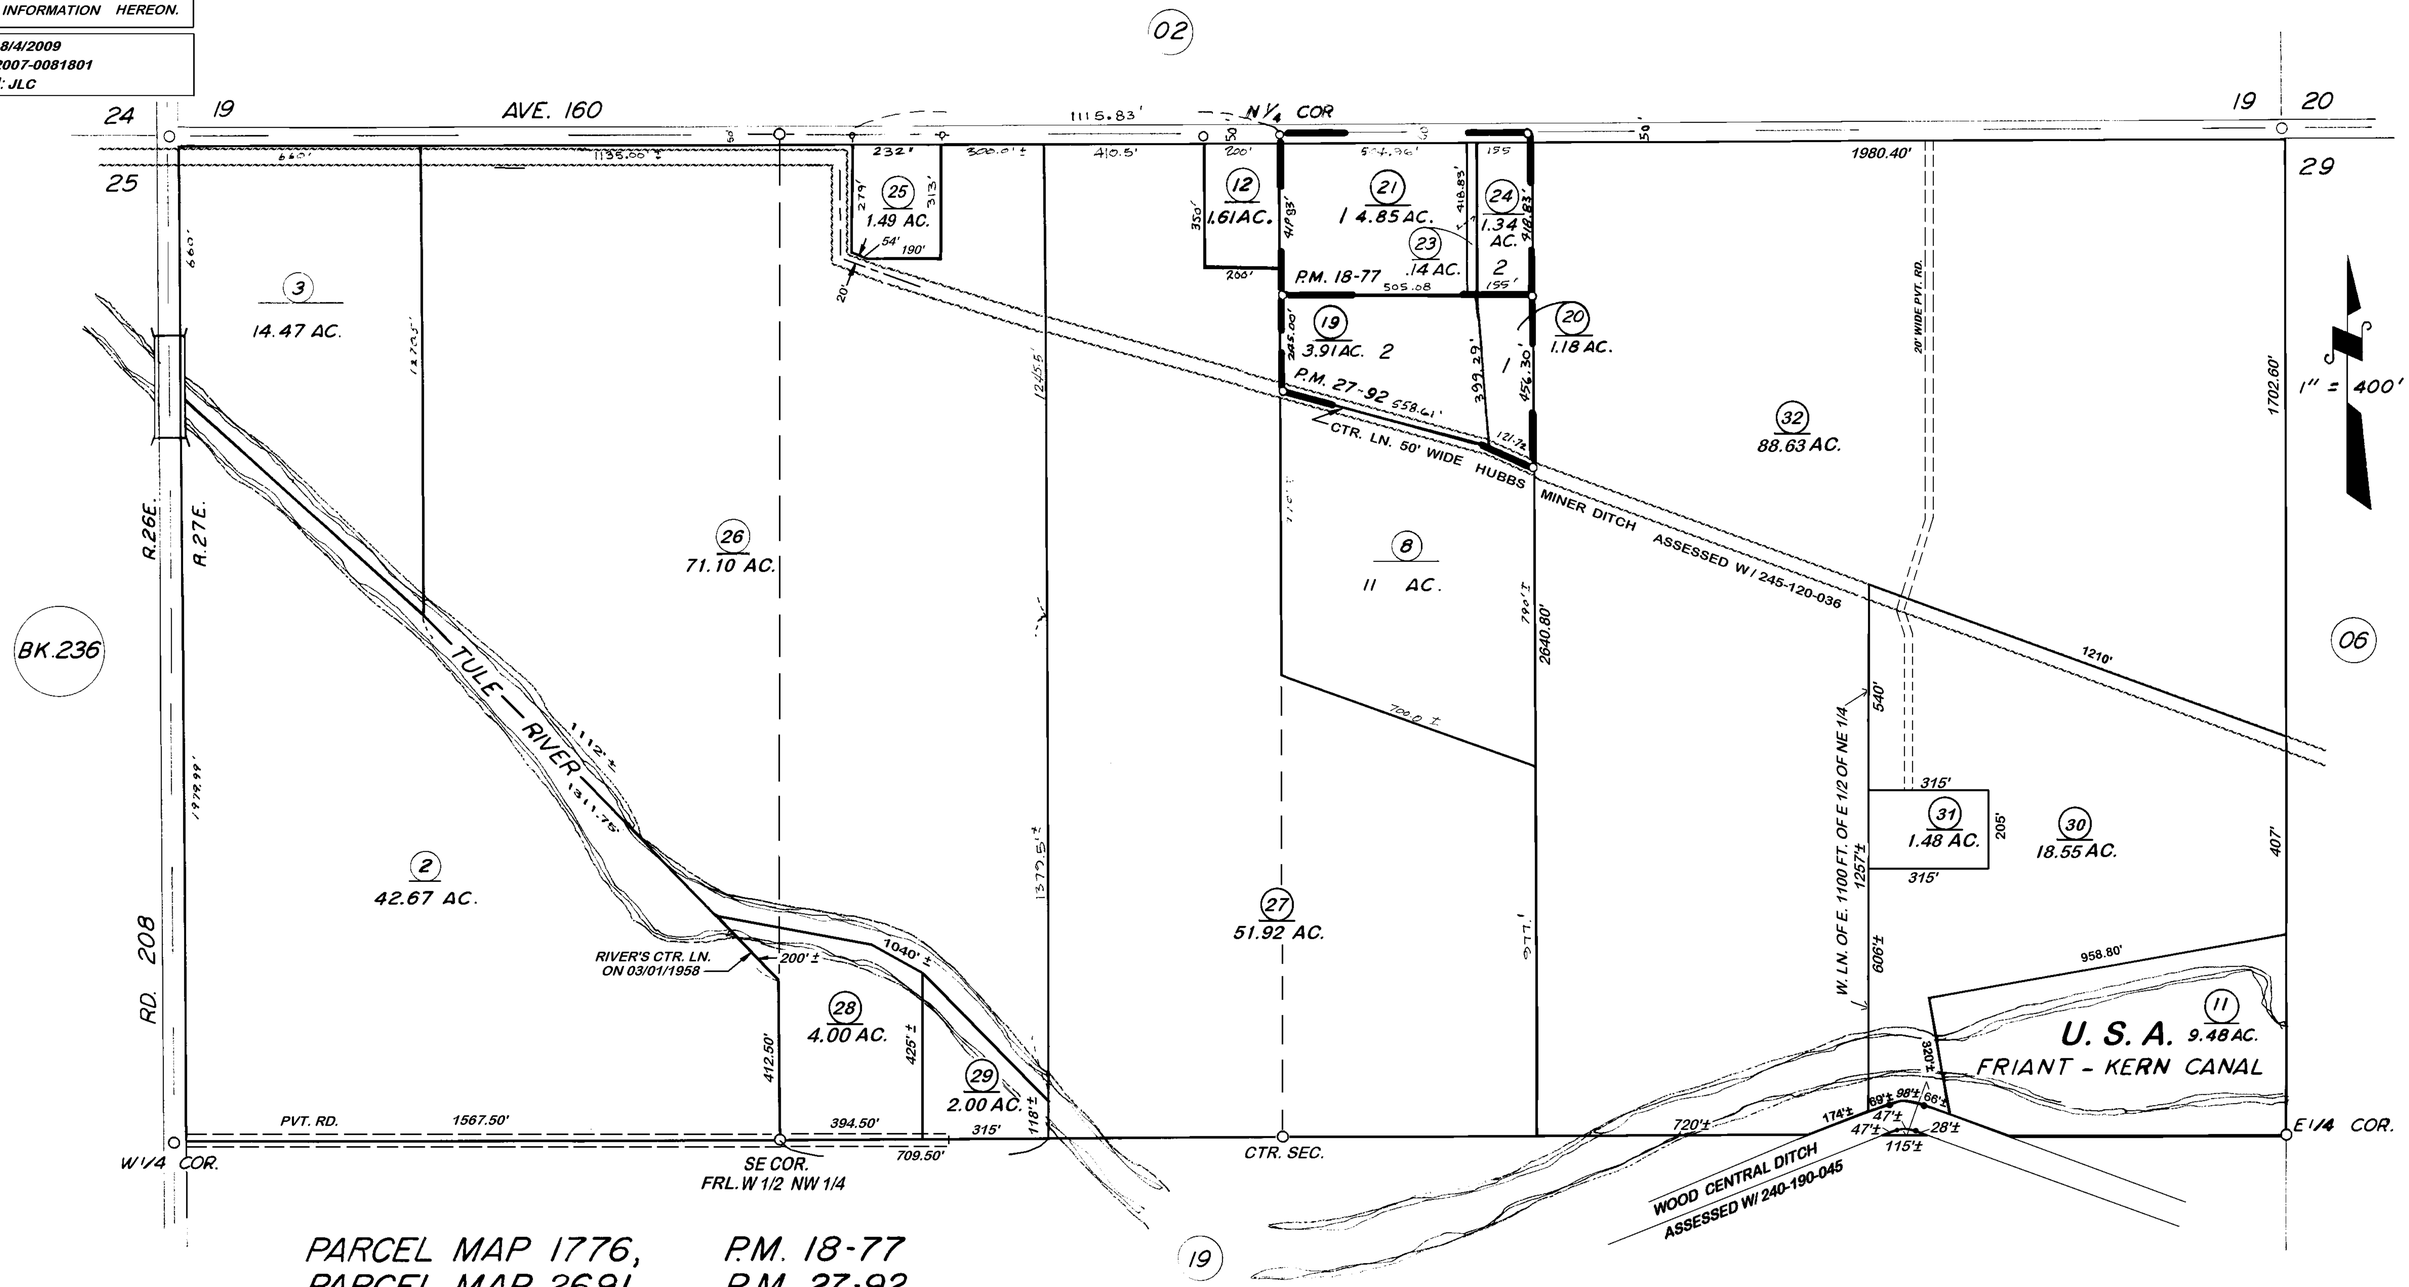

PARCEL MAP 1776, P.M. 18-77
PARCEL MAP 2691, P.M. 27-92

ASSESSOR'S MAPS BK. 240, PG. 01

COUNTY OF TULARE, CALIF.

NOTE — ASSESSOR'S BLOCK NUMBERS SHOWN IN ELLIPSES
ASSESSOR'S PARCEL NUMBERS SHOWN IN CIRCLES