DISCLAIMER

THIS MAP WAS PREPARED FOR LOCAL PROPERTY ASSESSMENT PURPOSES ONLY AND THE PARCELS SHOWN HEREON MAY NOT COMPLY WITH STATE AND LOCAL SUBDIVISION ORDINANCES, AND NO LIABILITY IS ASSUMED FOR THE USE OF THE INFORMATION SHOWN HEREON.

S 1/2 SE 1/4 SE 1/4 SEC. 29, T.21S., R.27E., M.D.B.& M.

Tax Area Code 240–10
061–000

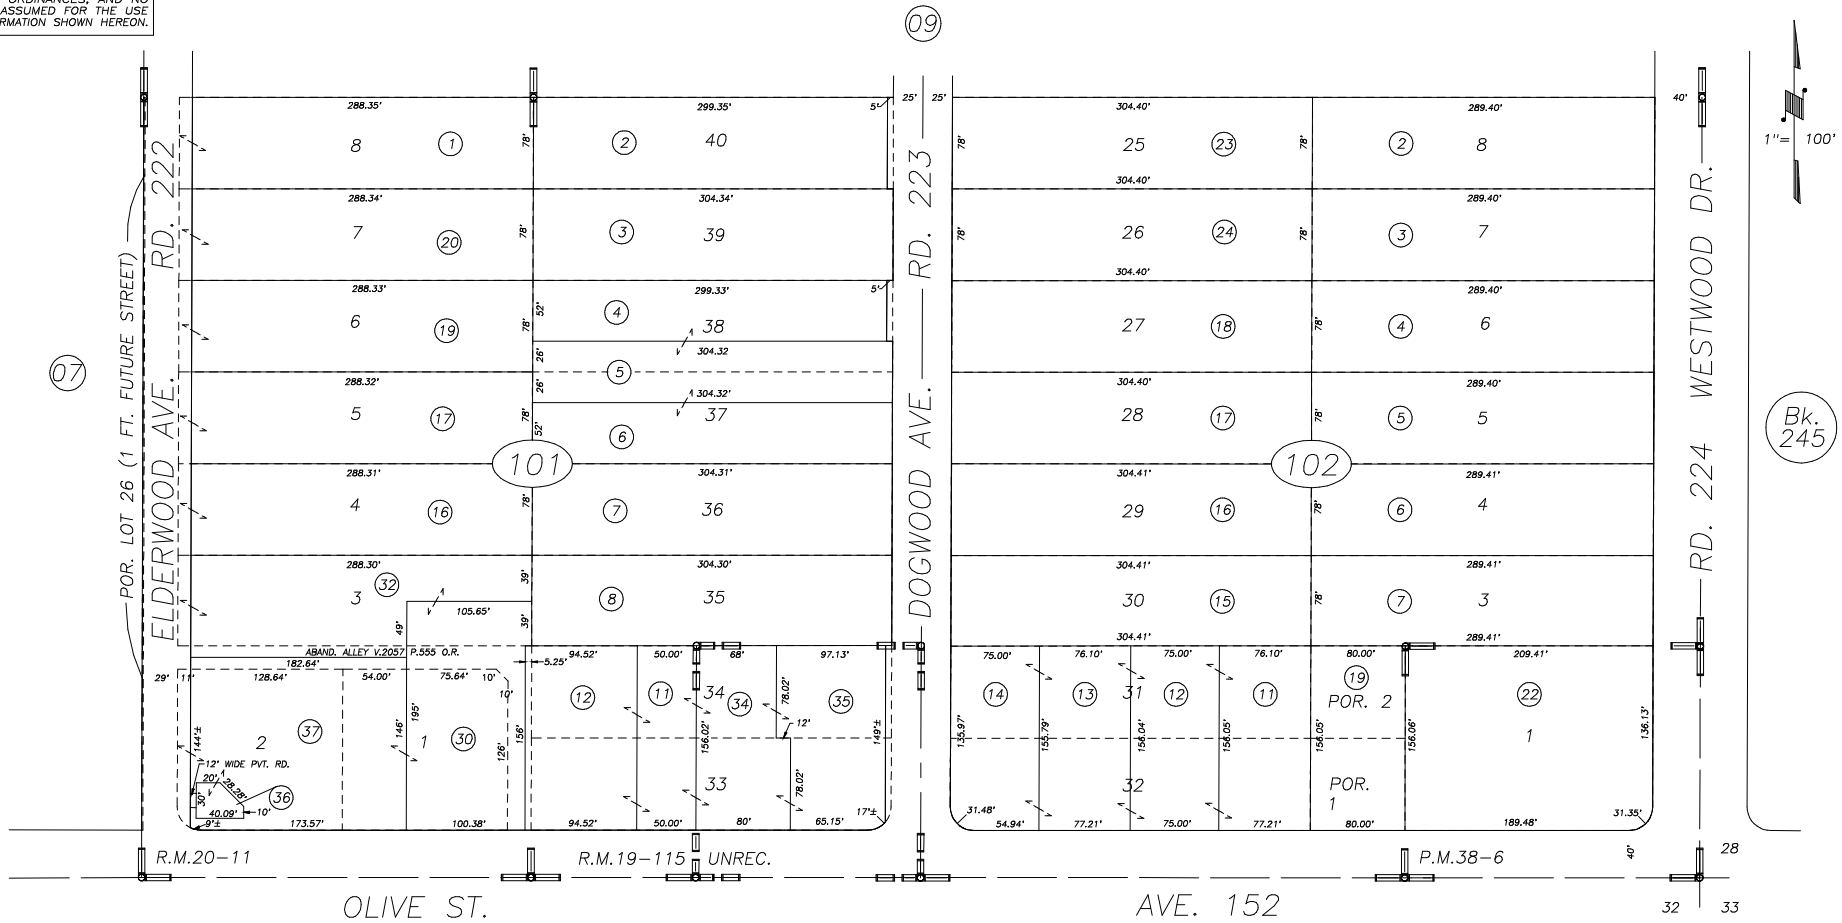

POR. TRACT NO. 66, R.M. 19–115
POR. TRACT NO. 127, R.M. 20–11
PARCEL MAP 3703, P.M. 38–6
HUNT / JOHNSON SURVEY, UNREC.

11

VICINITY OF PORTERVILLE
ASSESSOR'S MAPS BK. 240 , PG. 10
COUNTY OF TULARE, CALIFORNIA, U.S.A.

NOTE: Assessor's Parcel Numbers Shown in Circles (1)
Assessor's Block Numbers Shown in Elipses (123)

REVISION	DATE	TECH
2013–0074036	03/26/2014	ASG