S1/2 OF SEC.32, T.21S., R.27E., M.D.B.&M.

Tax Area Codes 240–13
132–002
126–001

DISCLAIMER

THIS MAP WAS PREPARED FOR LOCAL PROPERTY ASSESSMENT PURPOSES ONLY AND THE PARCELS SHOWN HEREON MAY NOT COMPLY WITH STATE AND LOCAL SUBDIVISION ORDINANCES, AND NO LIABILITY IS ASSUMED FOR THE USE OF THE INFORMATION SHOWN HEREON.

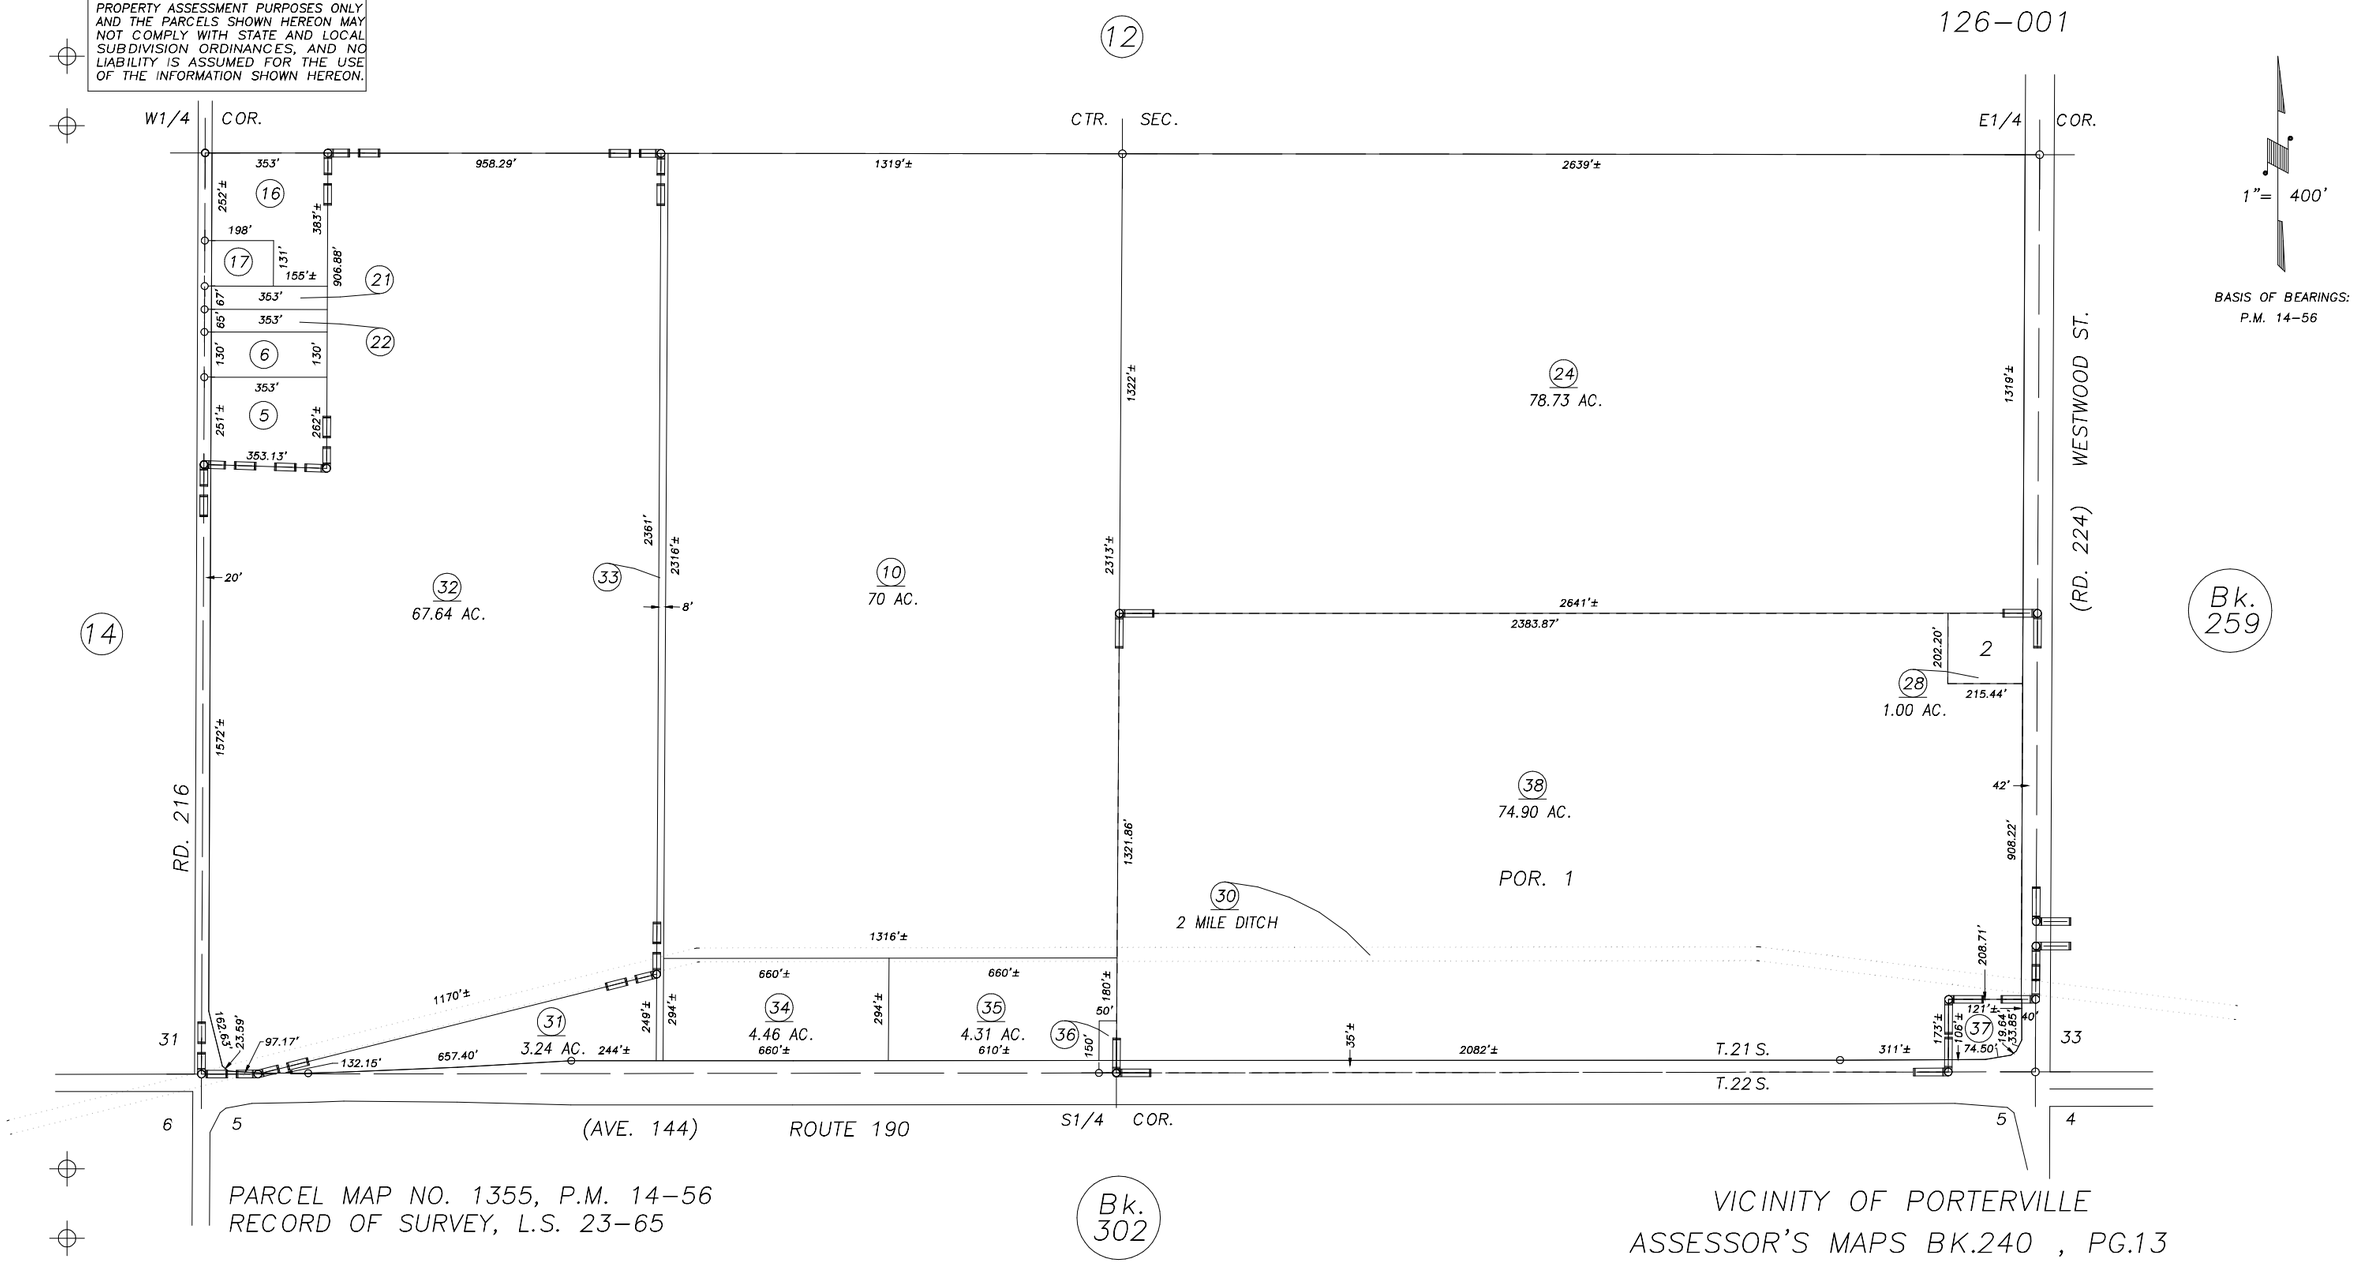

PARCEL MAP NO. 1355, P.M. 14–56
RECORD OF SURVEY, L.S. 23–65

VICINITY OF PORTERVILLE
ASSESSOR'S MAPS BK.240 , PG.13
COUNTY OF TULARE, CALIFORNIA, U.S.A.

NOTE: Assessor's Parcel Numbers Shown in Circles (1)
Assessor's Block Numbers Shown in Elipses (123)

REVISION	DATE	TECH
2009–0063680	12/08/2015	GL