DISCLAIMER

THIS MAP WAS PREPARED FOR LOCAL PROPERTY ASSESSMENT PURPOSES ONLY AND THE PARCELS SHOWN HEREON MAY NOT COMPLY WITH STATE AND LOCAL SUBDIVISION ORDINANCES, AND NO LIABILITY IS ASSUMED FOR THE USE OF THE INFORMATION SHOWN HEREON. R & T CODE SEC. 327, 408.3, ETC.

POR. OF NE 1/4 OF NE 1/4 SECTION 29, T.21S., R.27E., M.D.B. & M.

Tax Area Code 004-121

240-27

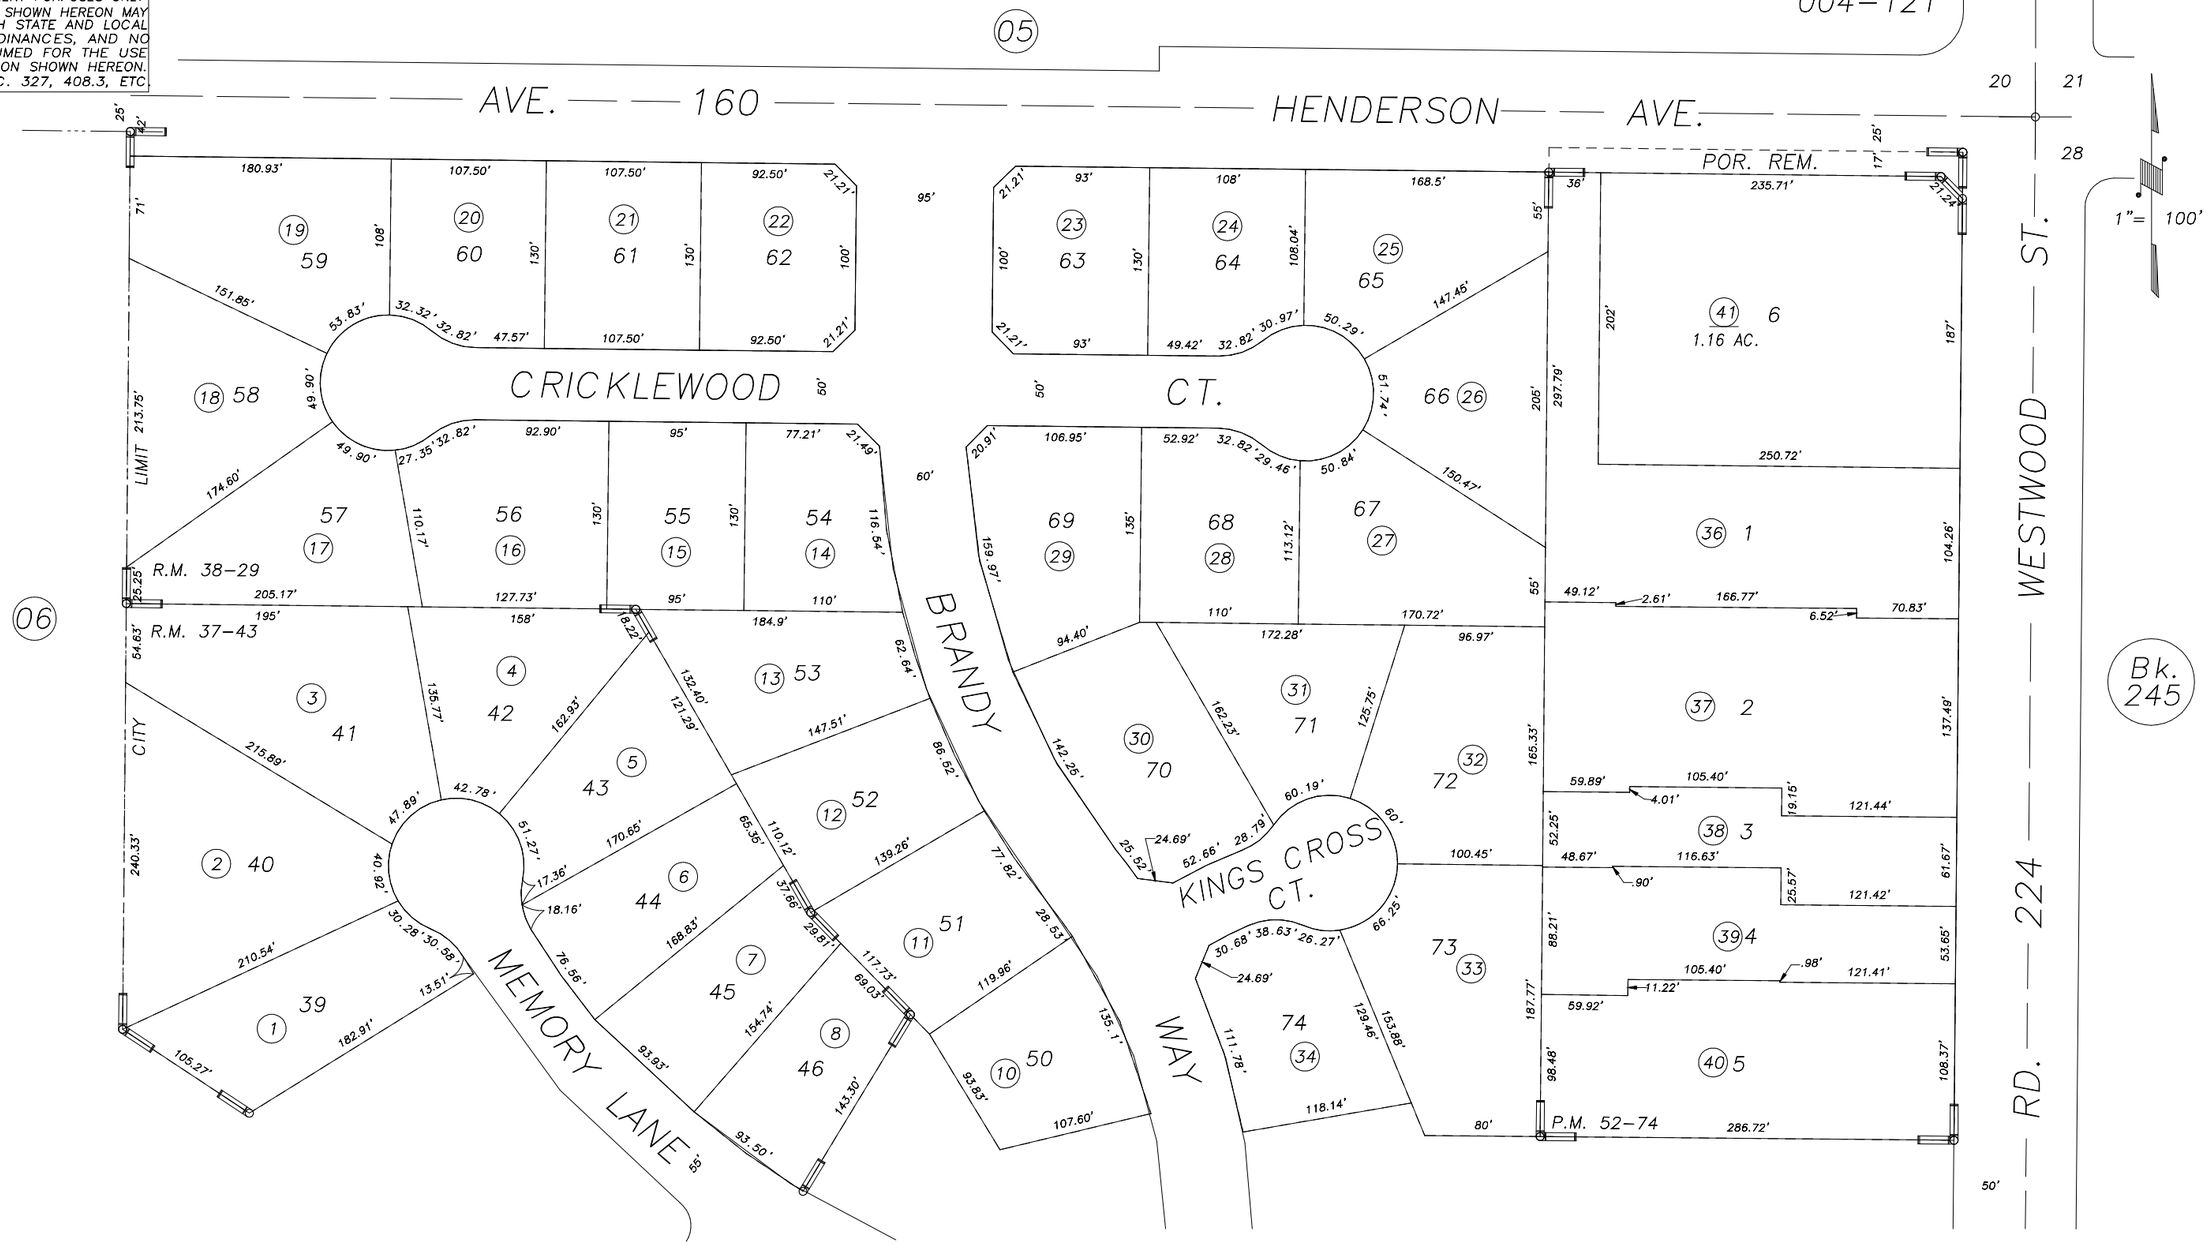

POR. WESTWOOD ESTATES UNIT 5 PHASE 1, R.M. 37-43
POR. WESTWOOD ESTATES UNIT 5 PHASE 2, R.M. 38-29
PARCEL MAP NO. 5167, P.M. 52-74

CITY OF PORTERVILLE
ASSESSOR'S MAPS BK.240 , PG.27
COUNTY OF TULARE, CALIFORNIA, U.S.A.

NOTE: Assessor's Parcel Numbers Shown in Circles (1)
Assessor's Block Numbers Shown in Ellipses (123)

REVISION	DATE	TECH
2016-0050125	9/7/2016	GL