DISCLAIMER

THIS MAP WAS PREPARED FOR LOCAL PROPERTY ASSESSMENT PURPOSES ONLY AND THE PARCELS SHOWN HEREON MAY NOT COMPLY WITH STATE AND LOCAL SUBDIVISION ORDINANCES, AND NO LIABILITY IS ASSUMED FOR THE USE OF THE INFORMATION SHOWN HEREON.

S1/2 OF NE1/4 OF NE1/4 SECTION 32, T.21S., R.27E., M.D.B. & M.

Tax Area Code 004-102

240-30

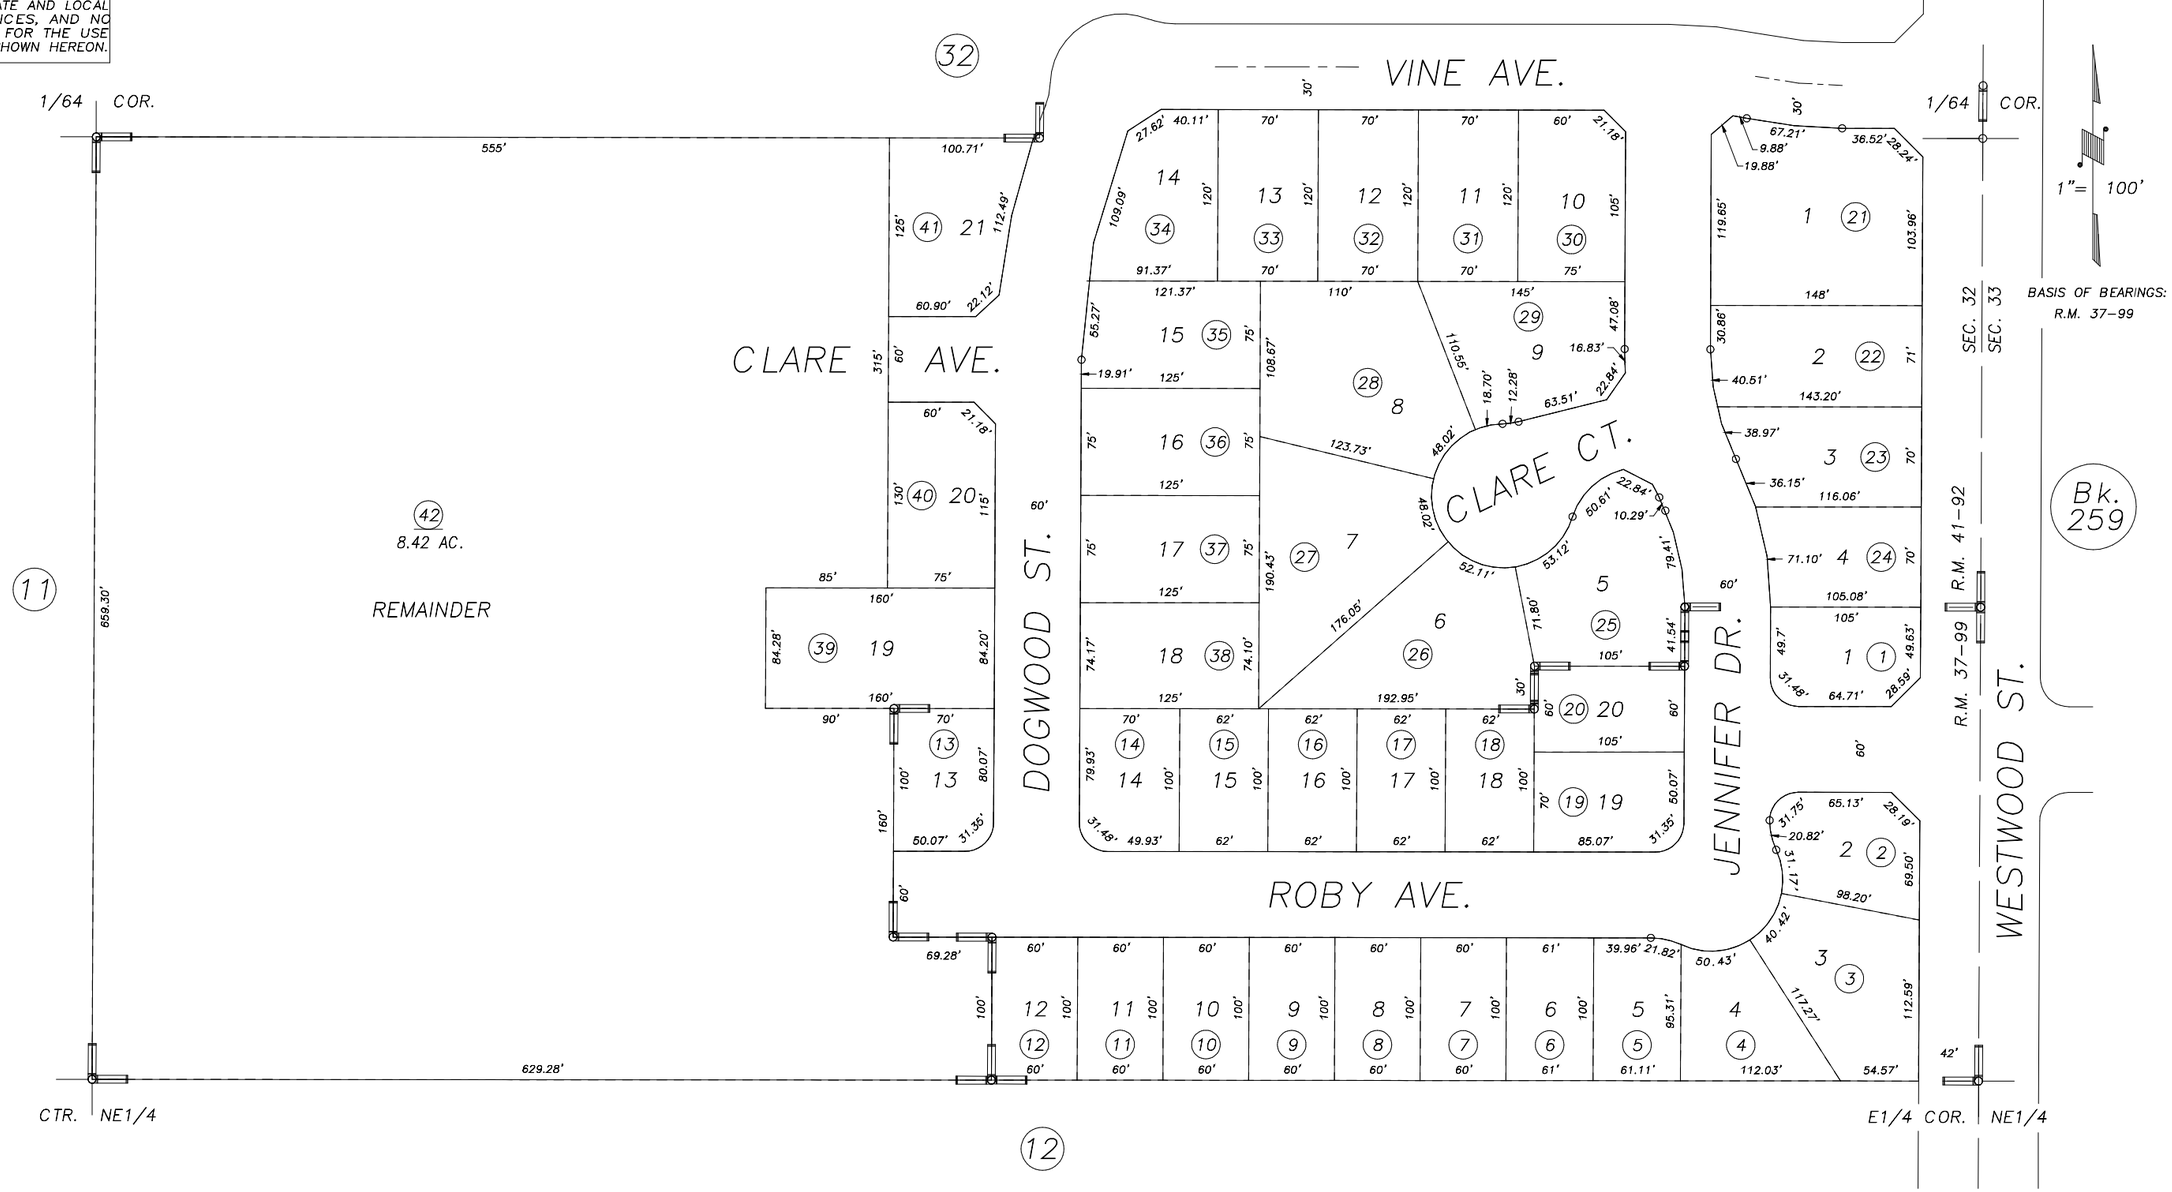

POR. THE FORD ESTATES UNIT NO. 1, R.M. 37-99
POR. AMALENE ESTATES PHASE ONE, R.M. 41-92

CITY OF PORTERVILLE
ASSESSOR'S MAPS BK.240 , PG.30
COUNTY OF TULARE, CALIFORNIA, U.S.A.

NOTE: Assessor's Parcel Numbers Shown in Circles (1)
Assessor's Block Numbers Shown in Elipses (123)

REVISION	DATE	TECH
2006-0008098	08/11/2006	CBT