DISCLAIMER

THIS MAP WAS PREPARED FOR LOCAL PROPERTY ASSESSMENT PURPOSES ONLY. THE PARCELS SHOWN HEREON MAY NOT COMPLY WITH STATE AND LOCAL SUBDIVISION ORDINANCES. NO LIABILITY IS ASSUMED FOR THE USE OF THE INFORMATION HEREON.

REVISED: 9/21/2010
REASON: 2006-0044642
CAD TECH: JLC

FRL. SEC. 7 & N 1/2 SEC. 8, T. 21S., R. 27E., M.D.B. & M.

TAX CODE AREA **243-01**

141-010
141-013
126-006
61-001

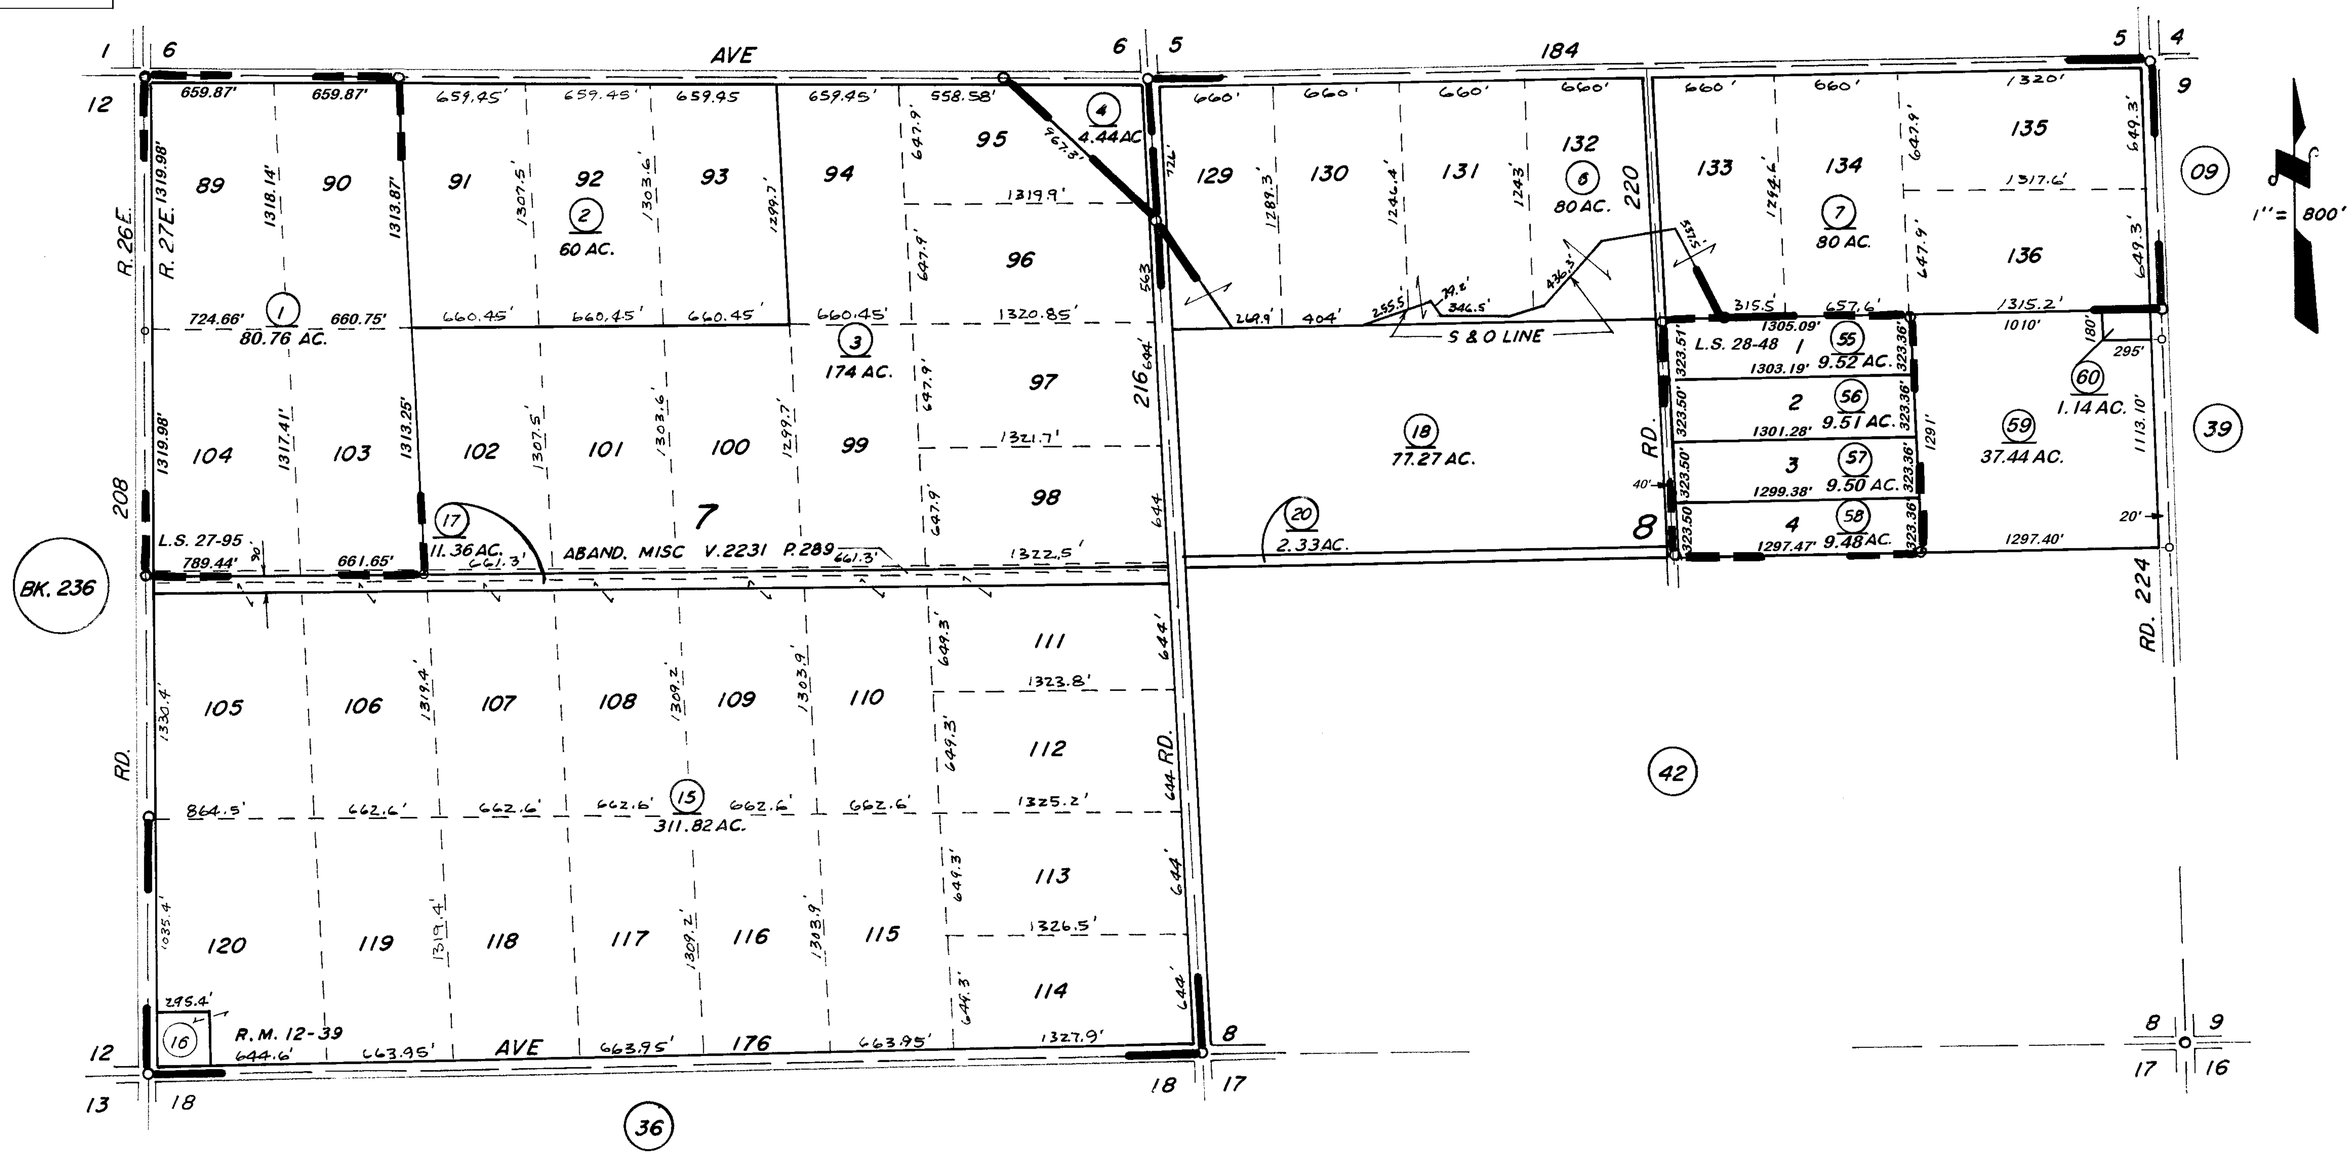

POR. HANNAH RANCH TRACT, R.M. 12-39
RECORD OF SURVEY, L.S. 27-95
RECORD OF SURVEY, L.S. 28-48

ASSESSOR'S MAPS BK. 243 PG. 01
COUNTY OF TULARE, CALIF.

NOTE—ASSESSOR'S BLOCK NUMBERS SHOWN IN ELLIPSES
ASSESSOR'S PARCEL NUMBERS SHOWN IN CIRCLES