DISCLAIMER

THIS MAP WAS PREPARED FOR LOCAL PROPERTY ASSESSMENT PURPOSES ONLY AND THE PARCELS SHOWN HEREON MAY NOT COMPLY WITH STATE AND LOCAL SUBDIVISION ORDINANCES, AND NO LIABILITY IS ASSUMED FOR THE USE OF THE INFORMATION SHOWN HEREON. R & T CODE SEC. 327, 408.3, ETC.

SEC. 5&6, T.21S., R.27E., M.D.B.&M.

Tax Area Codes 243–02
141–013
139–002

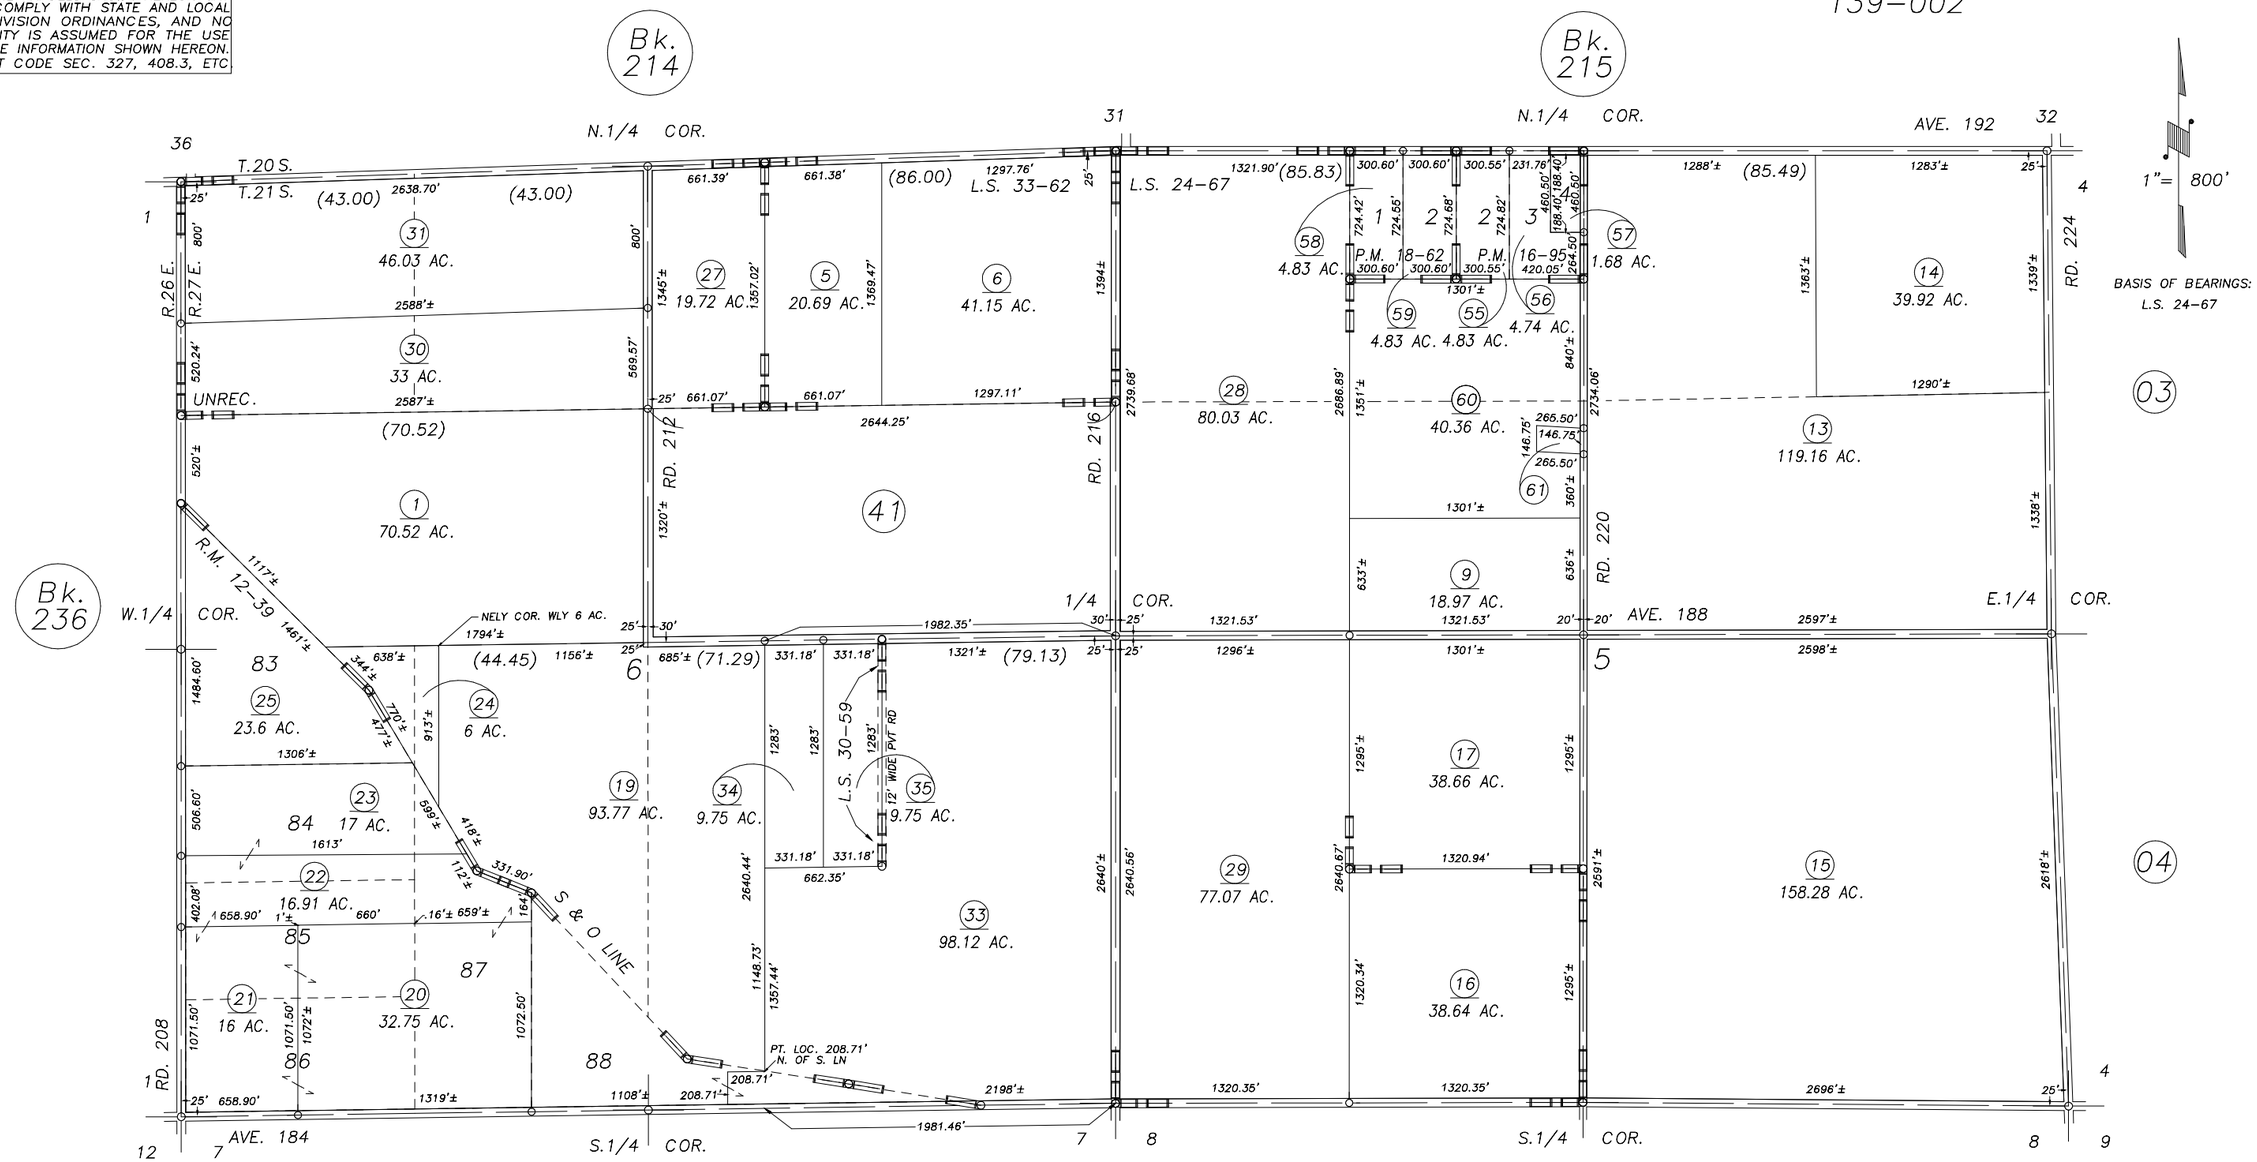

POR. HANNAH RANCHO TRACT, R.M. 12–39
PARCEL MAP 1594, P.M. 16–95
PARCEL MAP 1761, P.M. 18–62
SHELDON SURVEY, UNREC.
RECORD OF SURVEY, L.S. 24–67
RECORD OF SURVEY, L.S. 30–59
RECORD OF SURVEY, L.S. 33–62

VICINITY OF STRATHMORE
ASSESSOR'S MAPS BK.243 , PG.02
COUNTY OF TULARE, CALIFORNIA, U.S.A.

NOTE: Assessor's Parcel Numbers Shown in Circles (1)
Assessor's Block Numbers Shown in Elipses (123)

REVISION	DATE	TECH
2016–0009074	5/18/2016	NFL