DISCLAIMER

THIS MAP WAS PREPARED FOR LOCAL PROPERTY ASSESSMENT PURPOSES ONLY AND THE PARCELS SHOWN HEREON MAY NOT COMPLY WITH STATE AND LOCAL SUBDIVISION ORDINANCES, AND NO LIABILITY IS ASSUMED FOR THE USE OF THE INFORMATION SHOWN HEREON.

N1/2 OF SW1/4 SEC.10, T21S., R.27E., M.D.B.&M.

Tax Area Codes 243–08
126–006

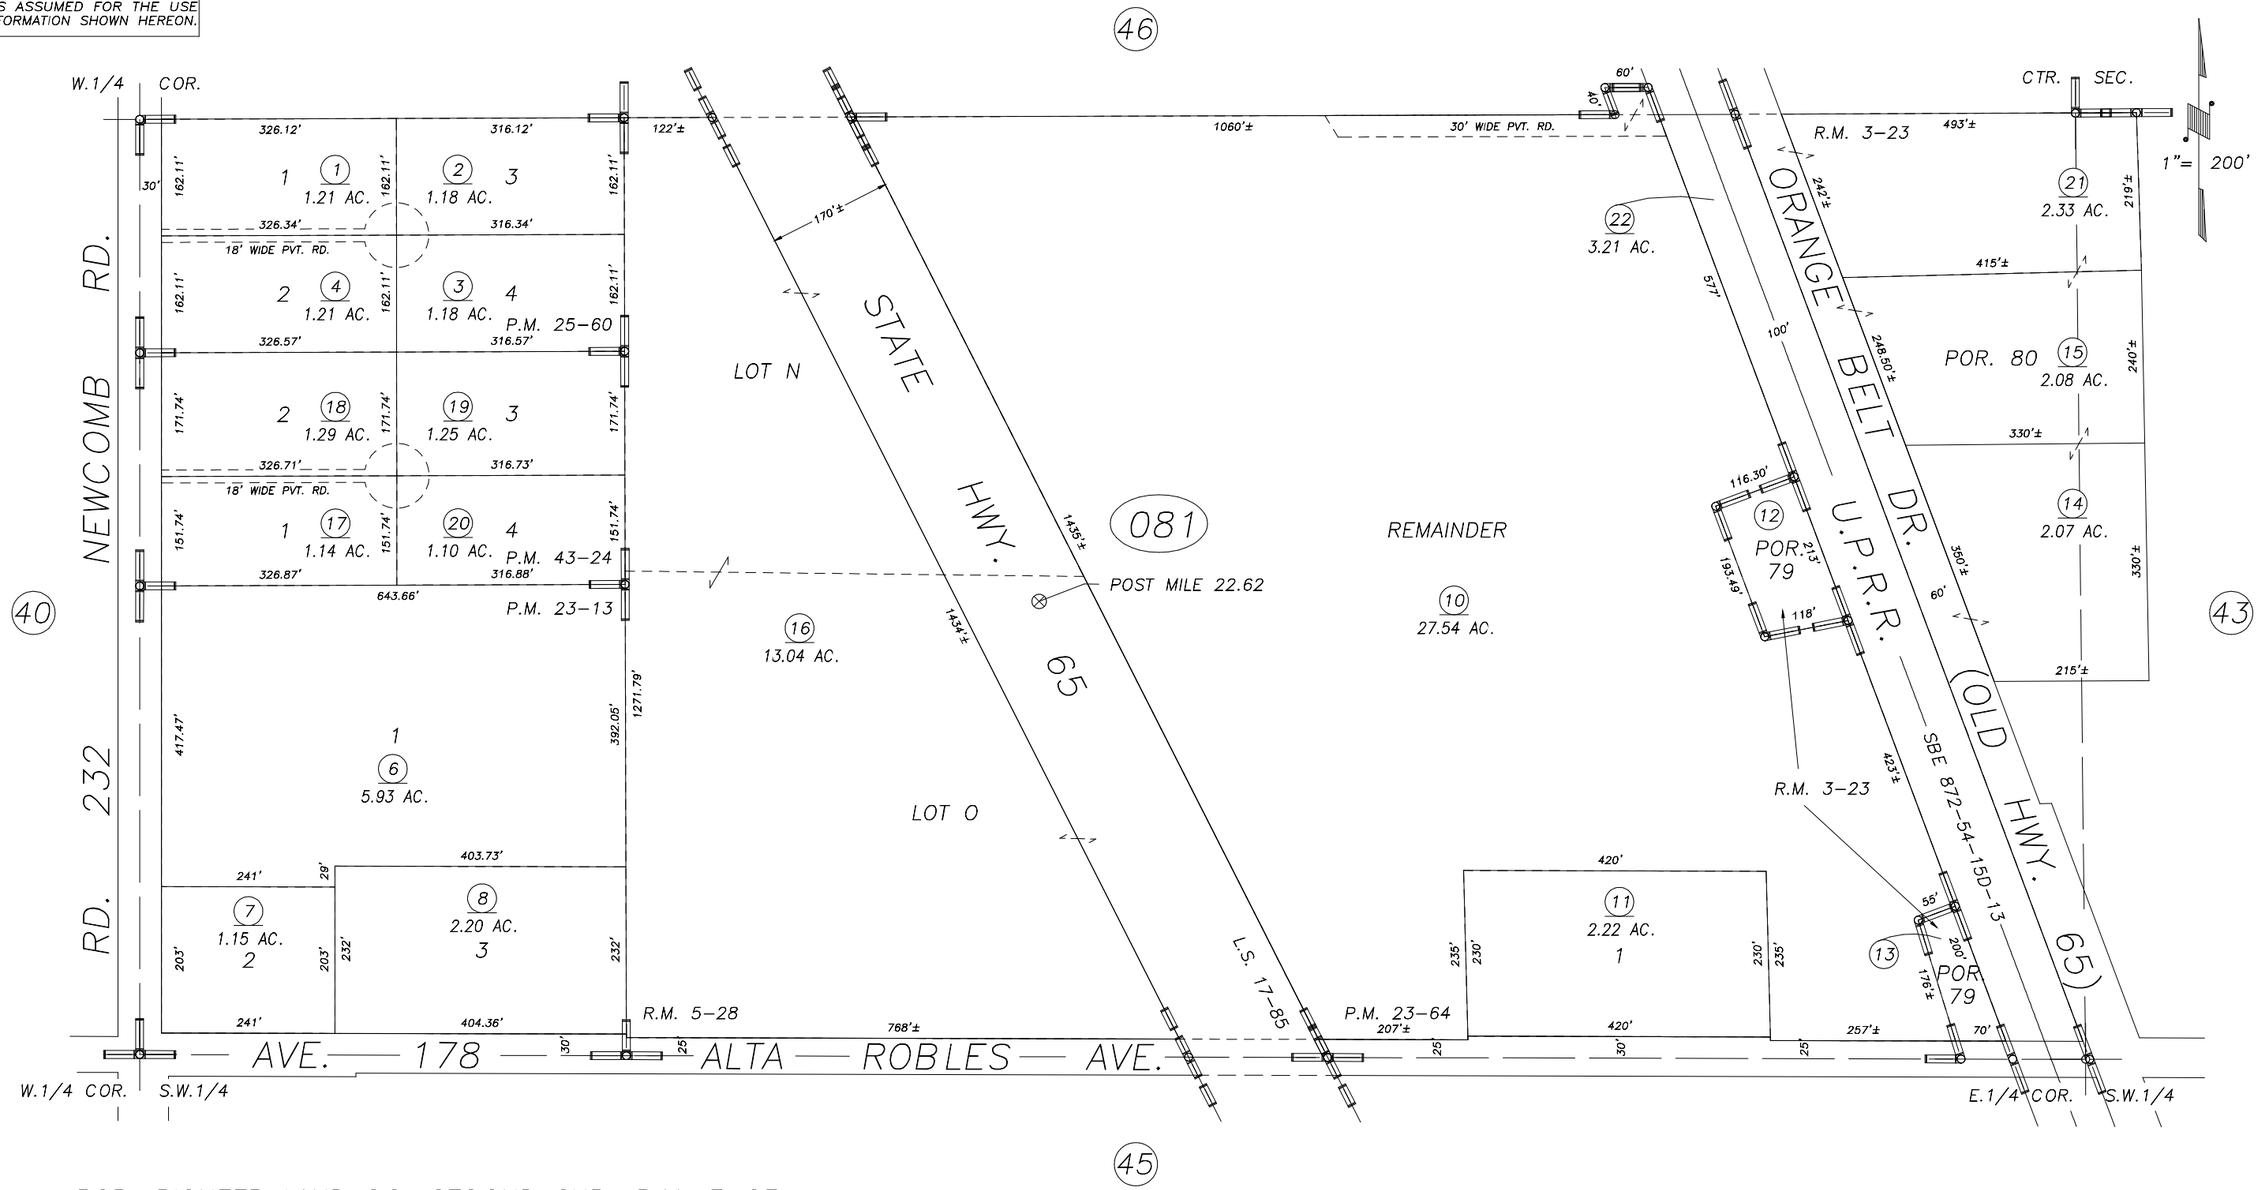

POR. PIONEER LAND CO. SECOND SUB, R.M. 3–23
POR. LOT 78 PIONEER LAND CO. SECOND SUB., R.M. 5–28
PARCEL MAP 4220, P.M. 43–24
PARCEL MAP 2212, P.M. 23–13
PARCEL MAP 2263, P.M. 23–64
PARCEL MAP 2459, P.M. 25–60
RECORD OF SURVEY, L.S. 17–85 (HWY 65)

VICINITY OF PORTERVILLE
ASSESSOR'S MAPS BK.243 , PG.08
COUNTY OF TULARE, STATE OF CALIFORNIA, U.S.A.

NOTE: Assessor's Parcel Numbers Shown in Circles (1)
Assessor's Block Numbers Shown in Elipses (123)

REVISION	DATE	TECH
2001–0015570	12/03/2002	PHN