Tax Area Codes 243–10
126–006

S1/2 OF SE1/4 SEC.9, T.21S., R.27E., M.D.B.&M.

DISCLAIMER

THIS MAP WAS PREPARED FOR LOCAL PROPERTY ASSESSMENT PURPOSES ONLY AND THE PARCELS SHOWN HEREON MAY NOT COMPLY WITH STATE AND LOCAL SUBDIVISION ORDINANCES, AND NO LIABILITY IS ASSUMED FOR THE USE OF THE INFORMATION SHOWN HEREON.

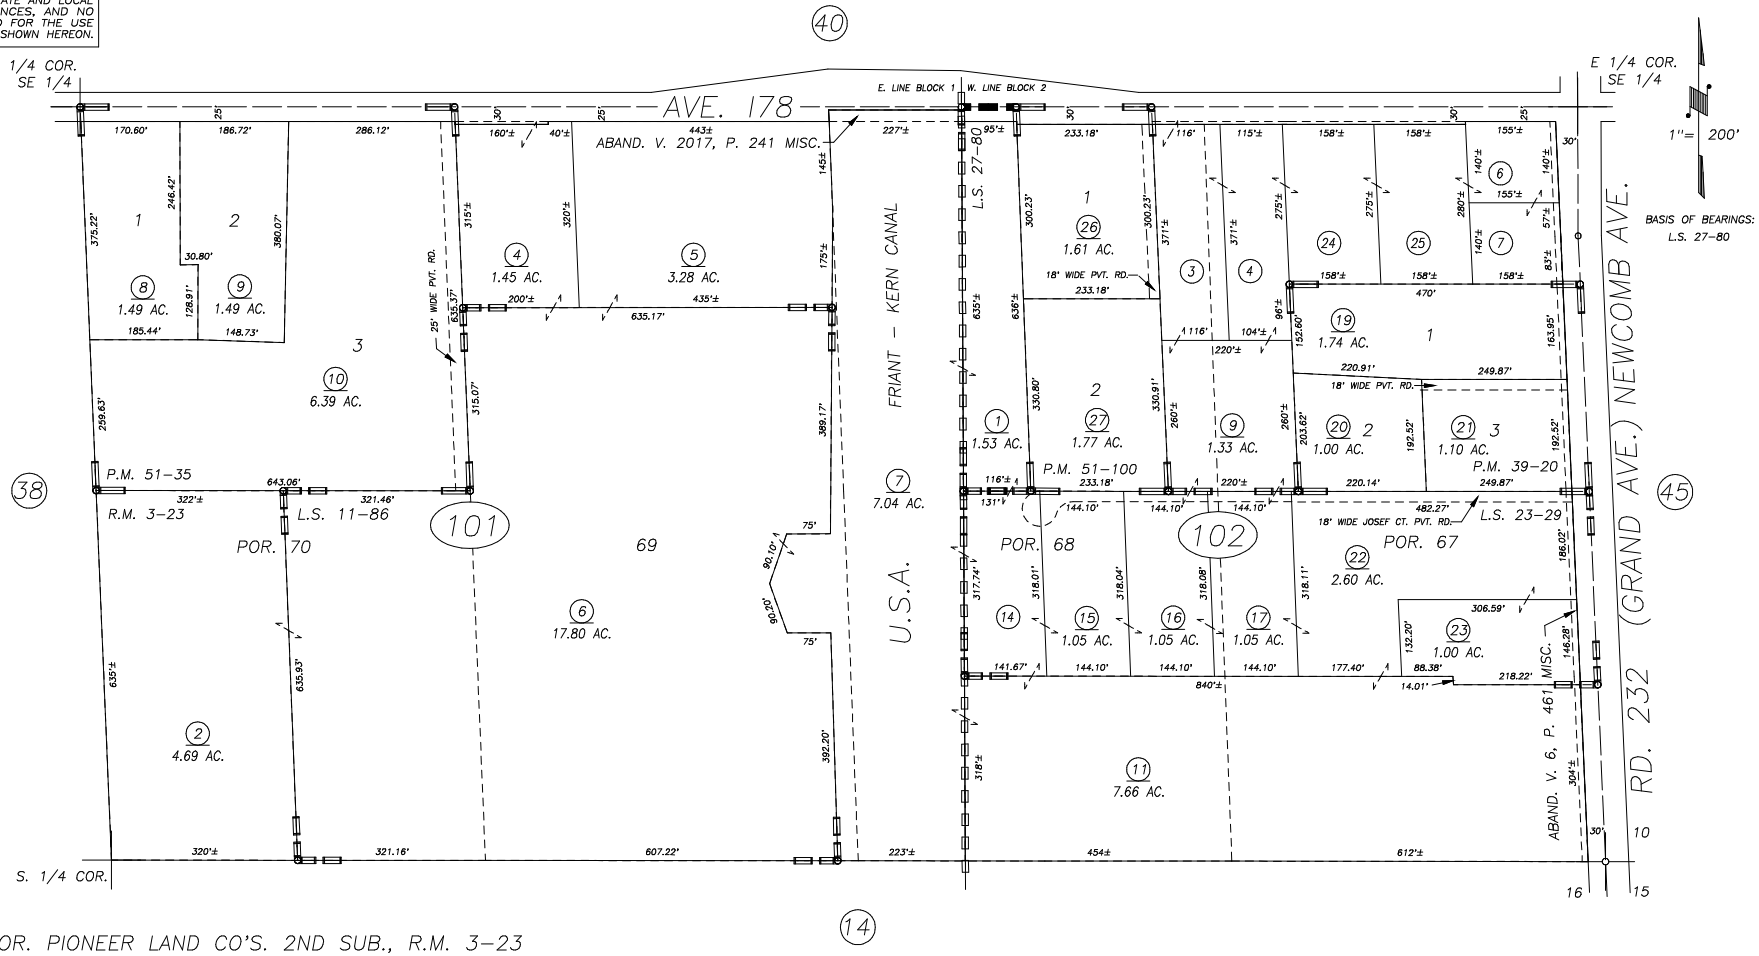

POR. PIONEER LAND CO'S. 2ND SUB., R.M. 3–23
RECORD OF SURVEY, L.S. 11–86
PARCEL MAP NO. 3817, P.M. 39–20
POR. RECORD OF SURVEY, L.S. 23–29
RECORD OF SURVEY, L.S. 27–80
PARCEL MAP NO. 5029, P.M. 51–35
PARCEL MAP NO. 5093, P.M. 51–100

VICINITY OF PORTERVILLE
ASSESSOR'S MAPS BK. 243 , PG. 10
COUNTY OF TULARE, CALIFORNIA, U.S.A.

NOTE: Assessor's Parcel Numbers Shown in Circles (1)
Assessor's Block Numbers Shown in Elipses (123)

REVISION	DATE	TECH
2013–0069641	05/13/2014	LLB