DISCLAIMER

THIS MAP WAS PREPARED FOR LOCAL PROPERTY ASSESSMENT PURPOSES ONLY. THE PARCELS SHOWN HEREON MAY NOT COMPLY WITH STATE AND LOCAL SUBDIVISION ORDINANCES. NO LIABILITY IS ASSUMED FOR THE USE OF THE INFORMATION HEREON.

REVISED: 08/15/2011
REASON: 1998-0019409
CAD TECH: RLW

N½ OF NW¼ SEC. 16, T21S., R.27E., M.D.B.&M.

TAX CODE AREA **243-11**

126-006

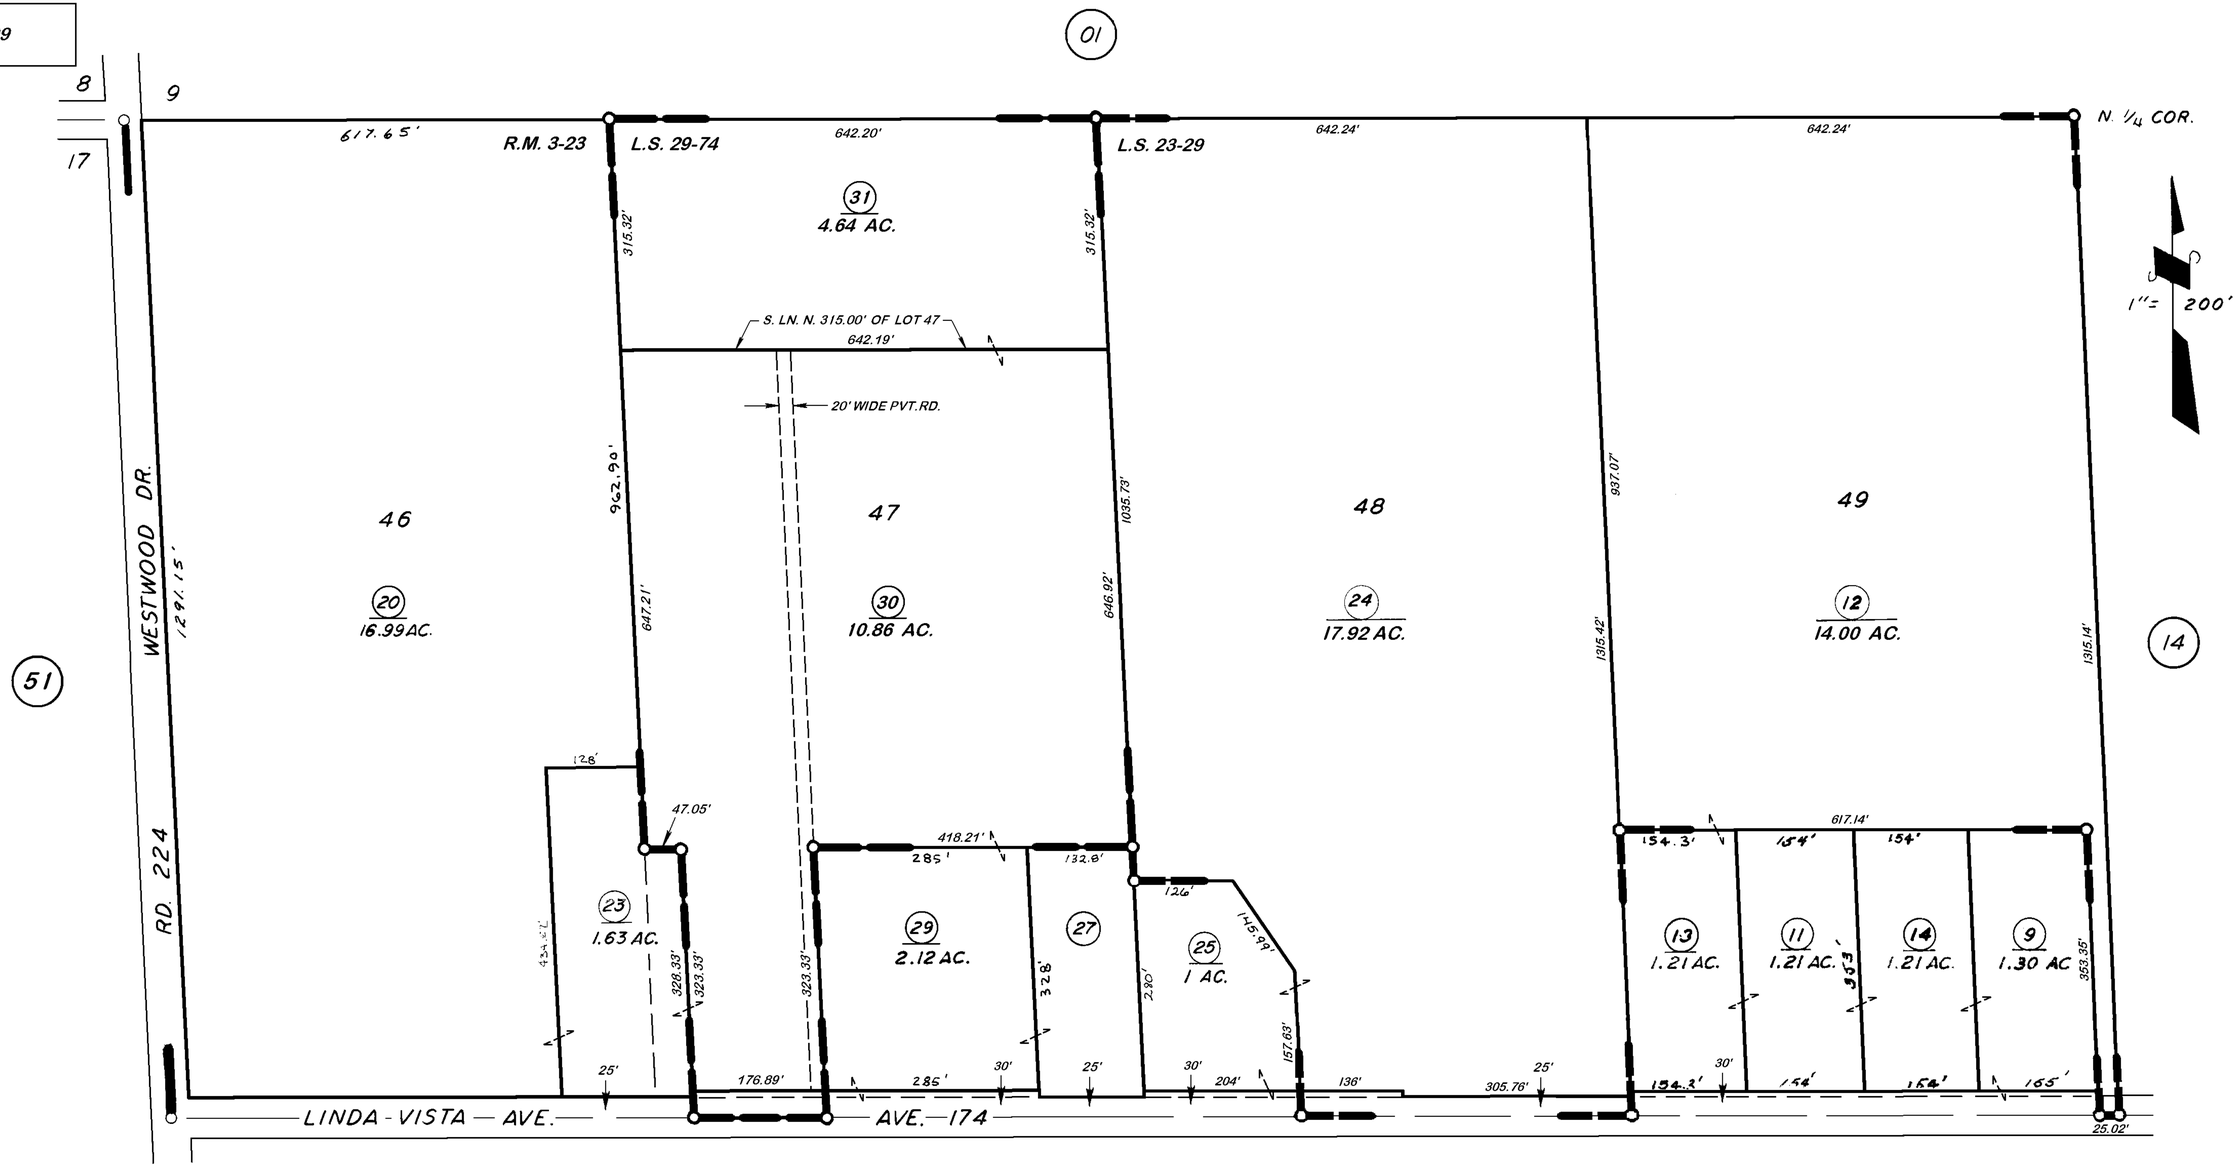

POR. PIONEER LAND CO'S 2ND SUB., R.M. 3-23
POR. RECORD OF SURVEY, L.S. 23-29
RECORD OF SURVEY, L.S. 29-74

VICINITY OF PORTERVILLE

ASSESSOR'S MAPS BK. **243,** PG. 11
COUNTY OF TULARE, CALIF.

NOTE — ASSESSOR'S BLOCK NUMBERS SHOWN IN ELLIPSES
ASSESSOR'S PARCEL NUMBERS SHOWN IN CIRCLES